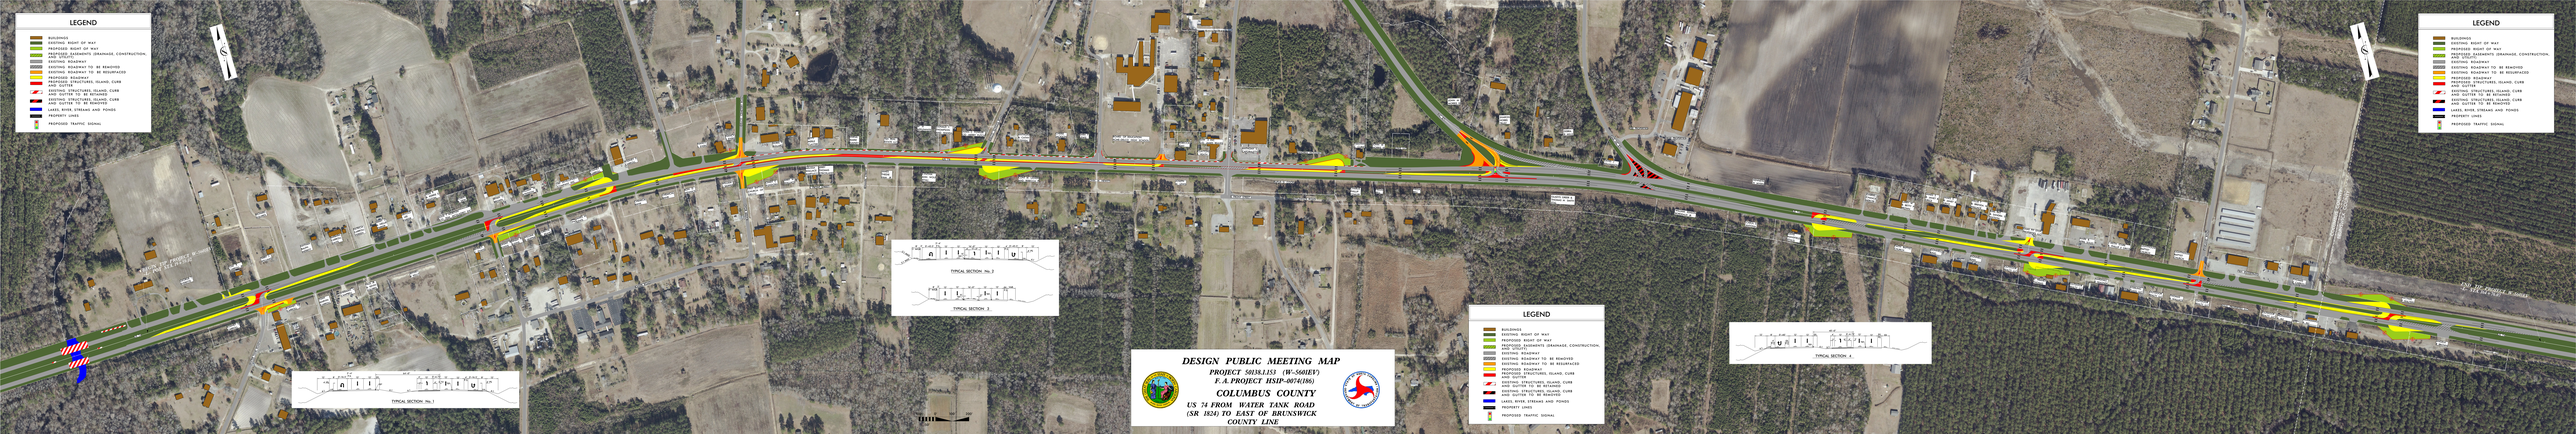
LEGEND
BUILDINGS
EXISTING RIGHT OF WAY
PROPOSED RIGHT OF WAY
PROPOSED EASEMENTS (DRAINAGE, CONSTRUCTION, AND SLOPE)
EXISTING ROADWAY
EXISTING ROADWAY TO BE REMOVED
EXISTING ROADWAY TO BE RESURFACED
PROPOSED ROADWAY
PROPOSED STRUCTURES, ISLANDS, CURB AND GUTTER
EXISTING STRUCTURES, ISLANDS, CURB AND GUTTER TO BE RETAINED
EXISTING STRUCTURES, ISLANDS, CURB AND GUTTER TO BE REMOVED
LAKES, RIVER, STREAMS AND PONDS
PROPERTY LINES
PROPOSED TRAFFIC SIGNAL
TYPICAL SECTION No.1
TYPICAL SECTION No.2
TYPICAL SECTION 3
TYPICAL SECTION 4
DESIGN PUBLIC MEETING MAP
PROJECT 50138.1.1S3 (W-5601EV)
F.A.PROJECT HSIP-0074(186)
COLUMBUS COUNTY
US 74 FROM WATER TANK ROAD
(SR 1824) TO EAST OF BRUNSWICK
COUNTY LINE