# DESIGN PUBLIC MEETING MAP

STATE PROJECT 44849.1.8 (W-5703H)
F.A. PROJECT HSIP-0017(169)

## BRUNSWICK COUNTY

US 17 AT HICKMAN RD. NW

ROLL 1 OF 1

HORIZONTAL SCALE 1" = 50'

PRELIMINARY PLANS
DO NOT USE FOR CONSTRUCTION

INCOMPLETE PLANS
DO NOT USE FOR ROW ACQUISITION

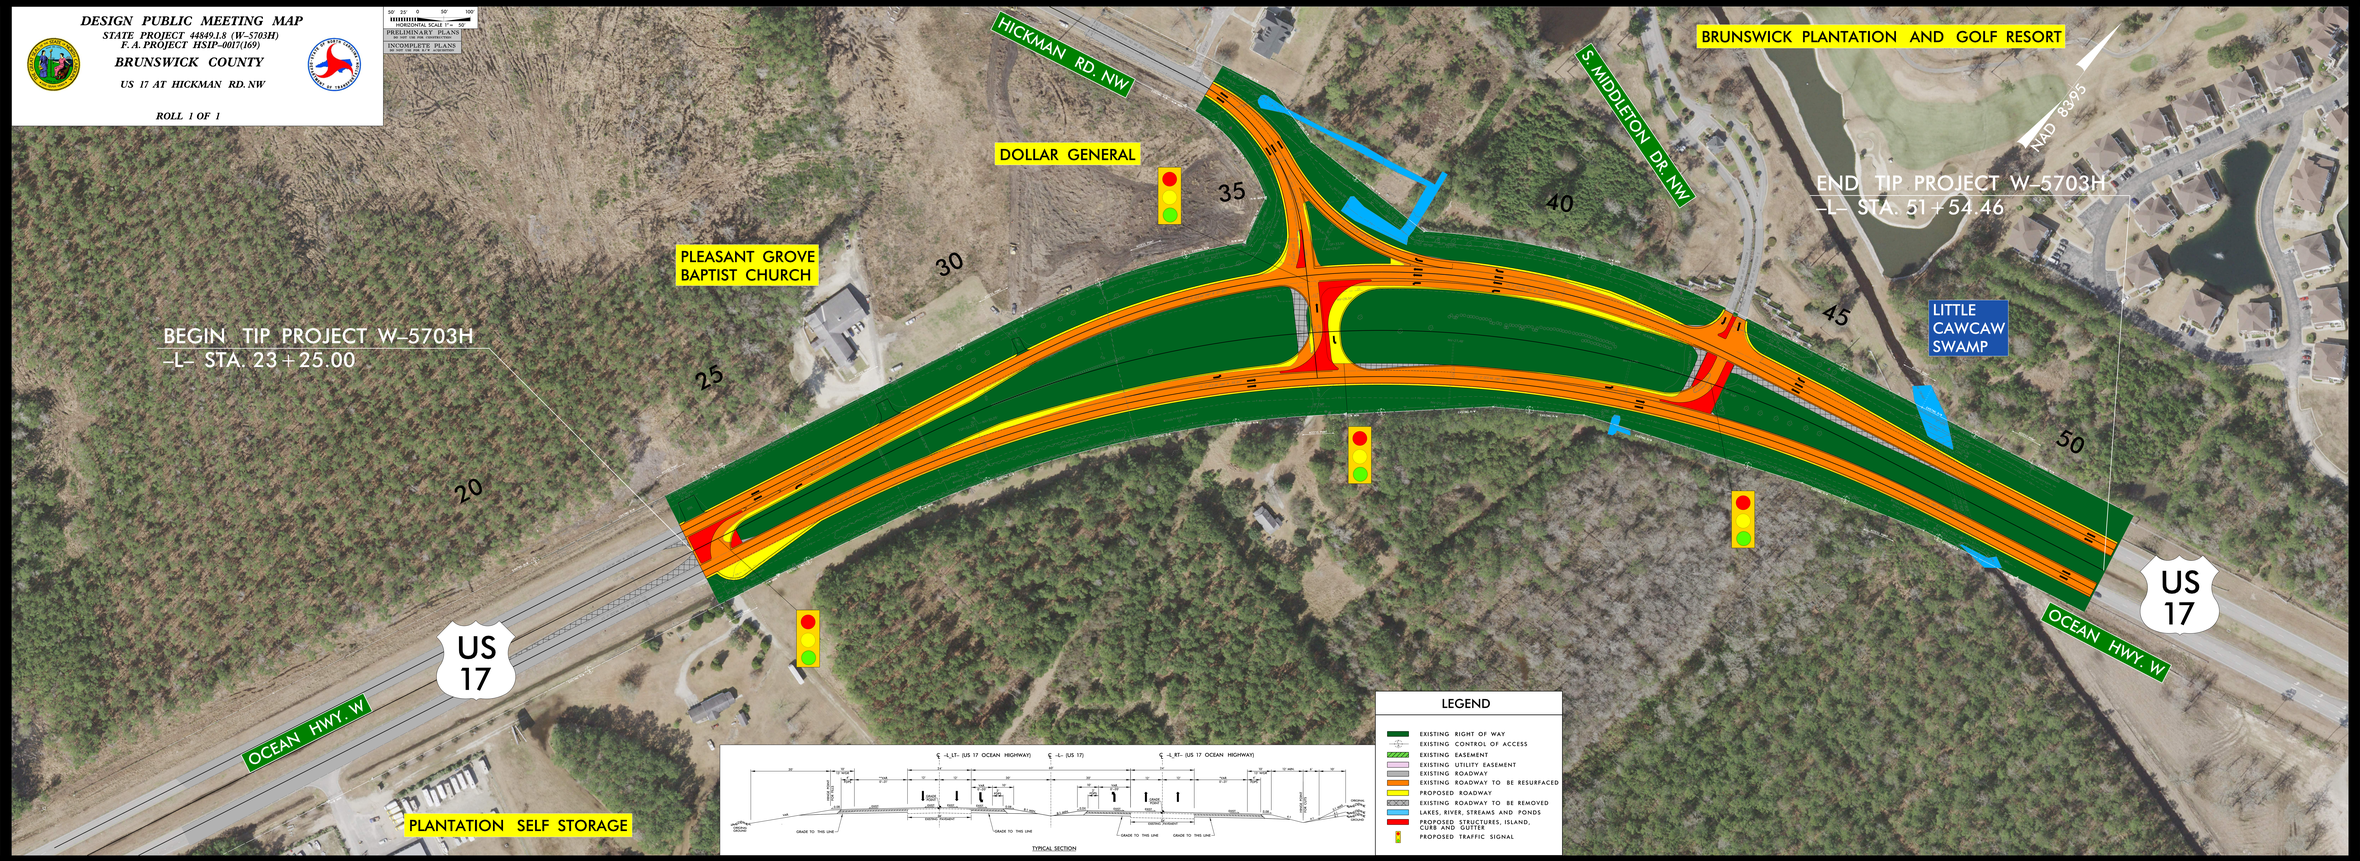


DESIGN PUBLIC MEETING MAP
STATE PROJECT 44849.1.8 (W-5703H)
F.A. PROJECT HSIP-0017(169)
BRUNSWICK COUNTY
US 17 AT HICKMAN RD. NW
ROLL 1 OF 1