100' 0' 100' 200'
50'
(ENGLISH)
HDR Engineering, Inc. of the Carolinas
155 Fayetteville St, Suite 900 Raleigh, N.C. 27601
N.C.B.E.L.S. License Number: F-0116
STV Engineers, Inc.
FLATIRON
Blythe
LEGEND
PROPOSED RIGHT OF WAY & EASEMENTS
U-2579C RIGHT OF WAY AND EASEMENTS
U–2579D, E & F
ROW ROLL PLOT 1

100' 0' 100' 200'
50'
(ENGLISH)

HDR Engineering, Inc. of the Carolinas
555 Fayetteville St, Suite 900 Raleigh, N.C. 27601
N.C.B.E.L.S. License Number: F-0116

STV 100 Years
STV Engineers, Inc.
900 West Morehead St, Suite 715
Charlotte, 28202
NC License Number F-0991

FLATIRON

Blythe

U–2579D, E & F
ROW ROLL PLOT 2

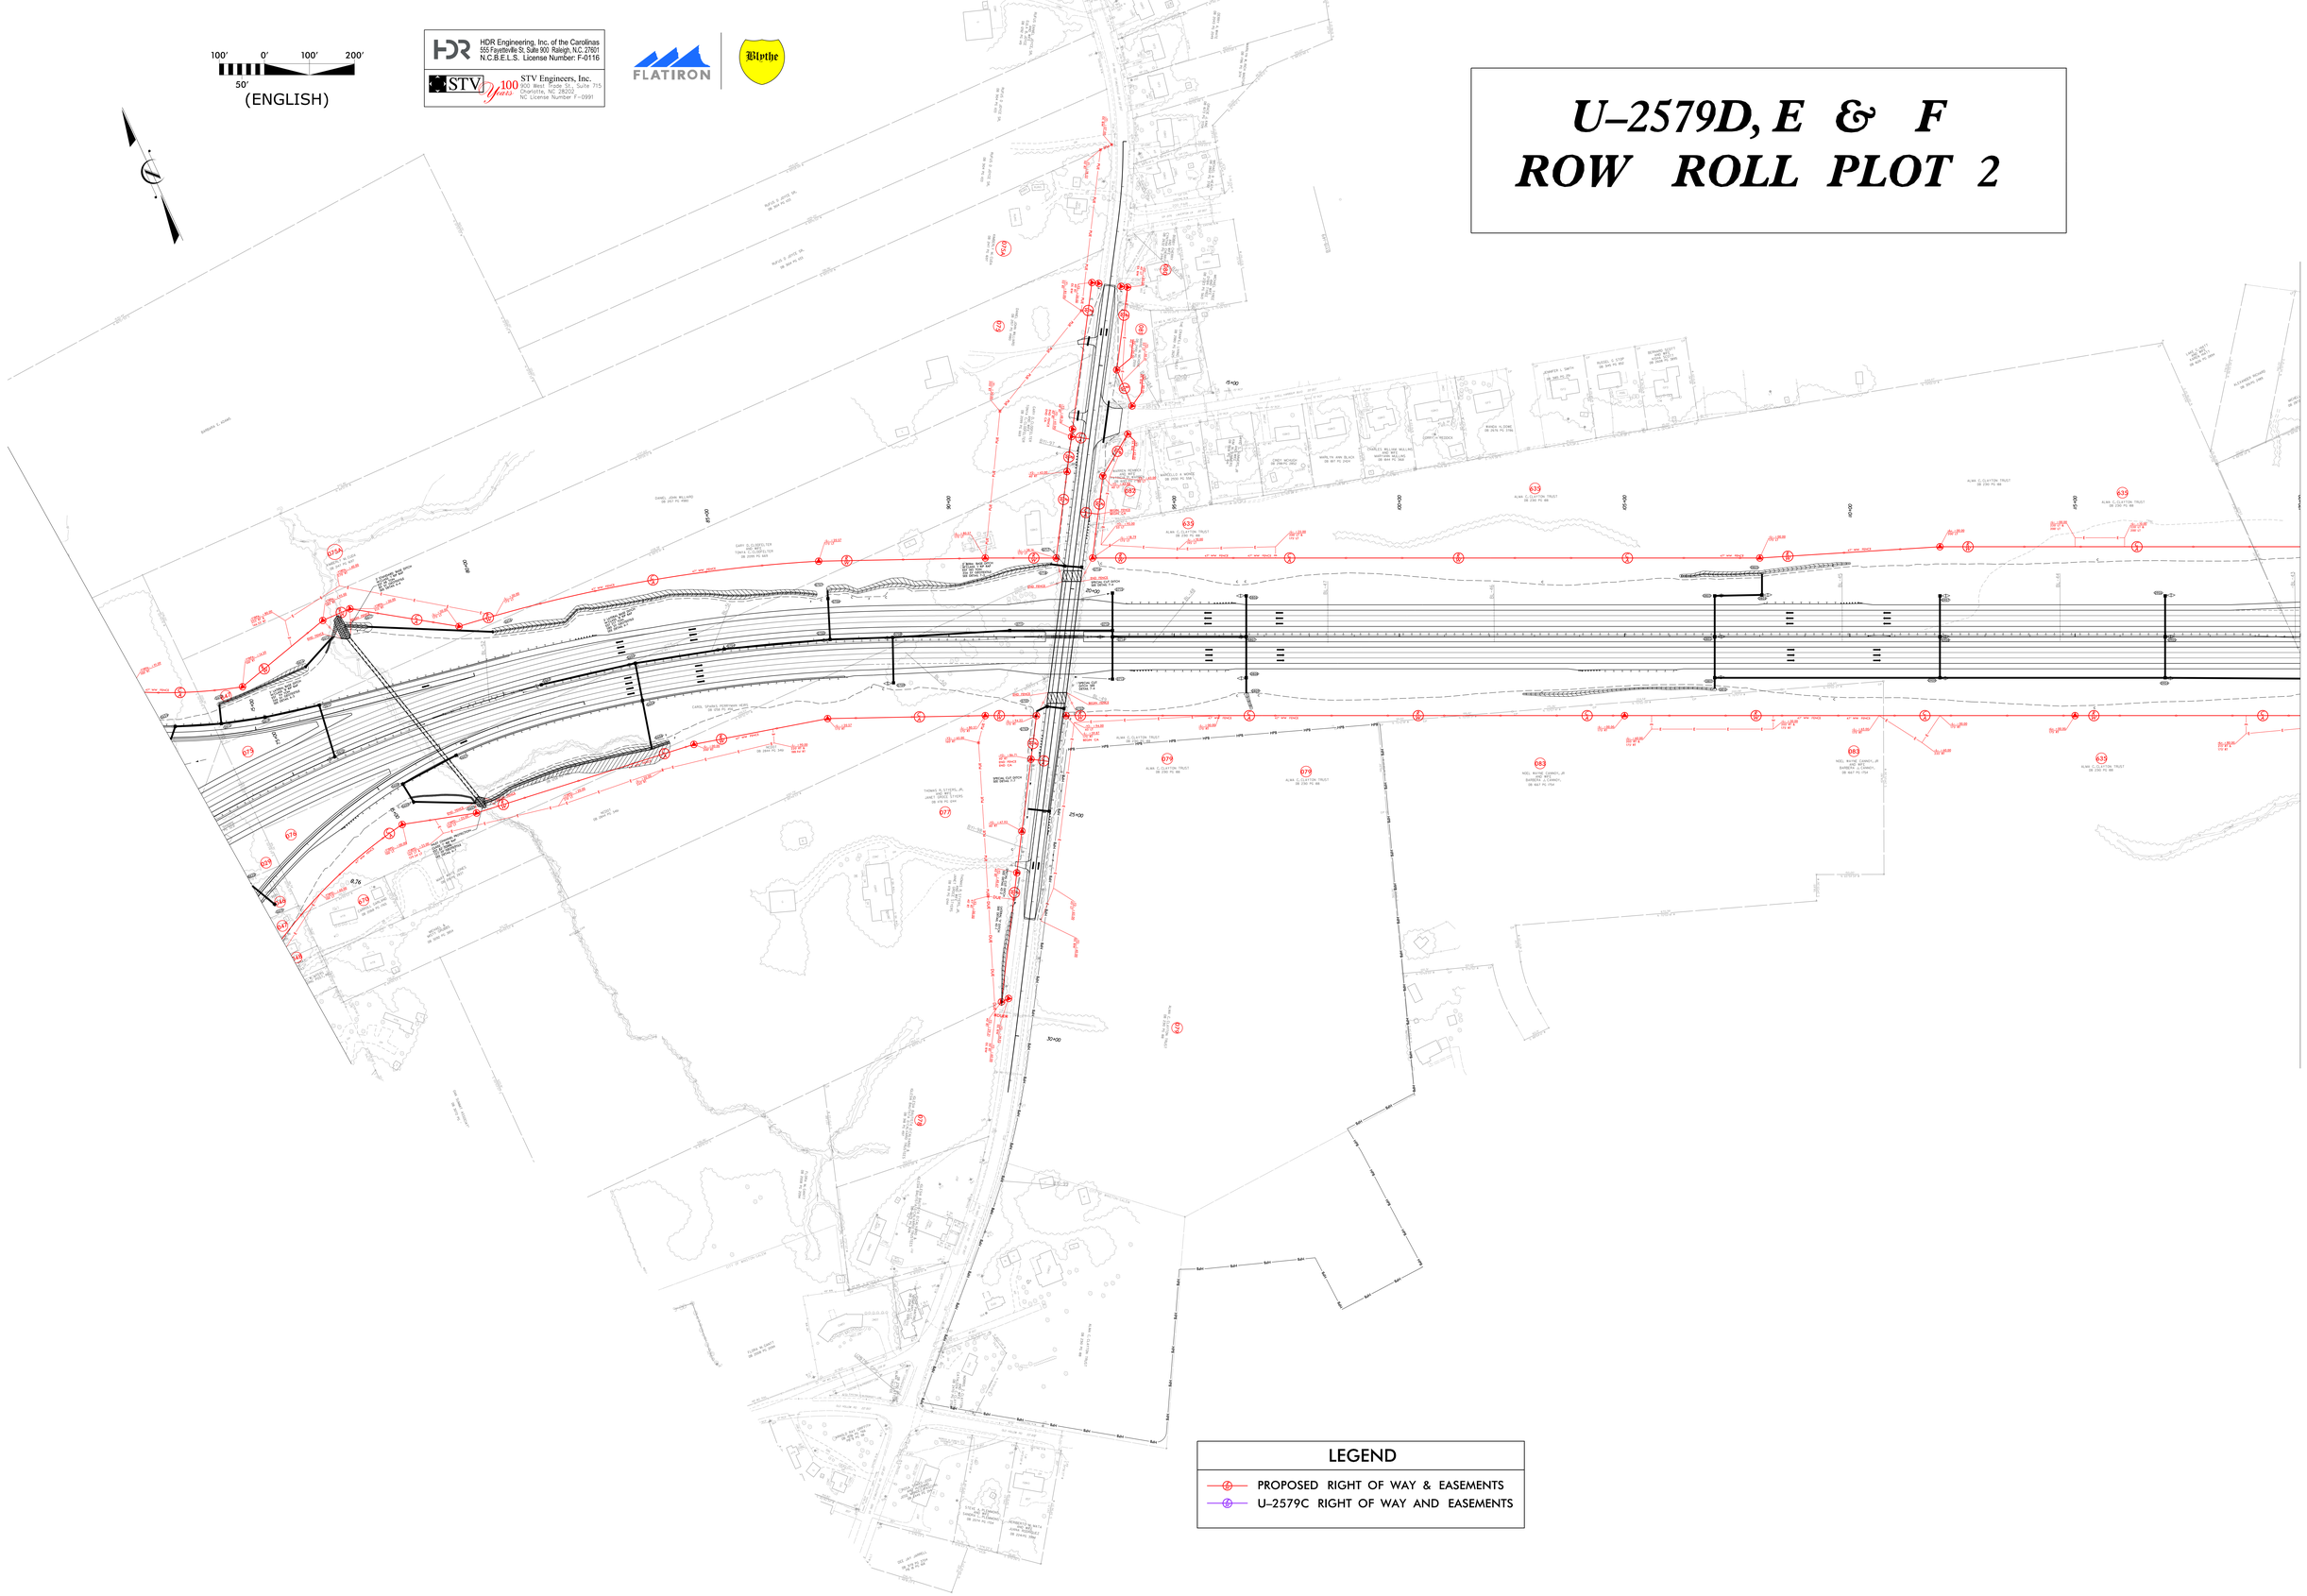

LEGEND

- PROPOSED RIGHT OF WAY & EASEMENTS
- U–2579C RIGHT OF WAY AND EASEMENTS

U–2579D, E & F
ROW ROLL PLOT 3

INSET

LEGEND

PROPOSED RIGHT OF WAY & EASEMENTS

U–2579C RIGHT OF WAY AND EASEMENTS

INSET

100' 0' 100' 200'

50'

(ENGLISH)

FLATIRON

Blythe

HDR Engineering, Inc. of the Carolinas
555 Fayetteville St. Suite 900 Raleigh, N.C. 27601
N.C.B.E.L.S. License Number: F-0116

STV Engineers, Inc.
800 West Trade St., Suite 715
Charlotte, NC 28202
NC License Number F-0991

100' 0' 100' 200'
50'
(ENGLISH)

HDR Engineering, Inc. of the Carolinas
555 Fayetteville St, Suite 900 Raleigh, N.C. 27601
N.C.B.E.L.S. License Number: F-0116

STV 100 Years
STV Engineers, Inc.
205 West Trade St., Suite 315
Charlotte, NC 28202
NC License Number F-0991

FLATIRON

Blythe

U–2579D, E & F
ROW ROLL PLOT 4

LEGEND

- PROPOSED RIGHT OF WAY & EASEMENTS
- U–2579C RIGHT OF WAY AND EASEMENTS

U–2579D, E & F
ROW ROLL PLOT 5

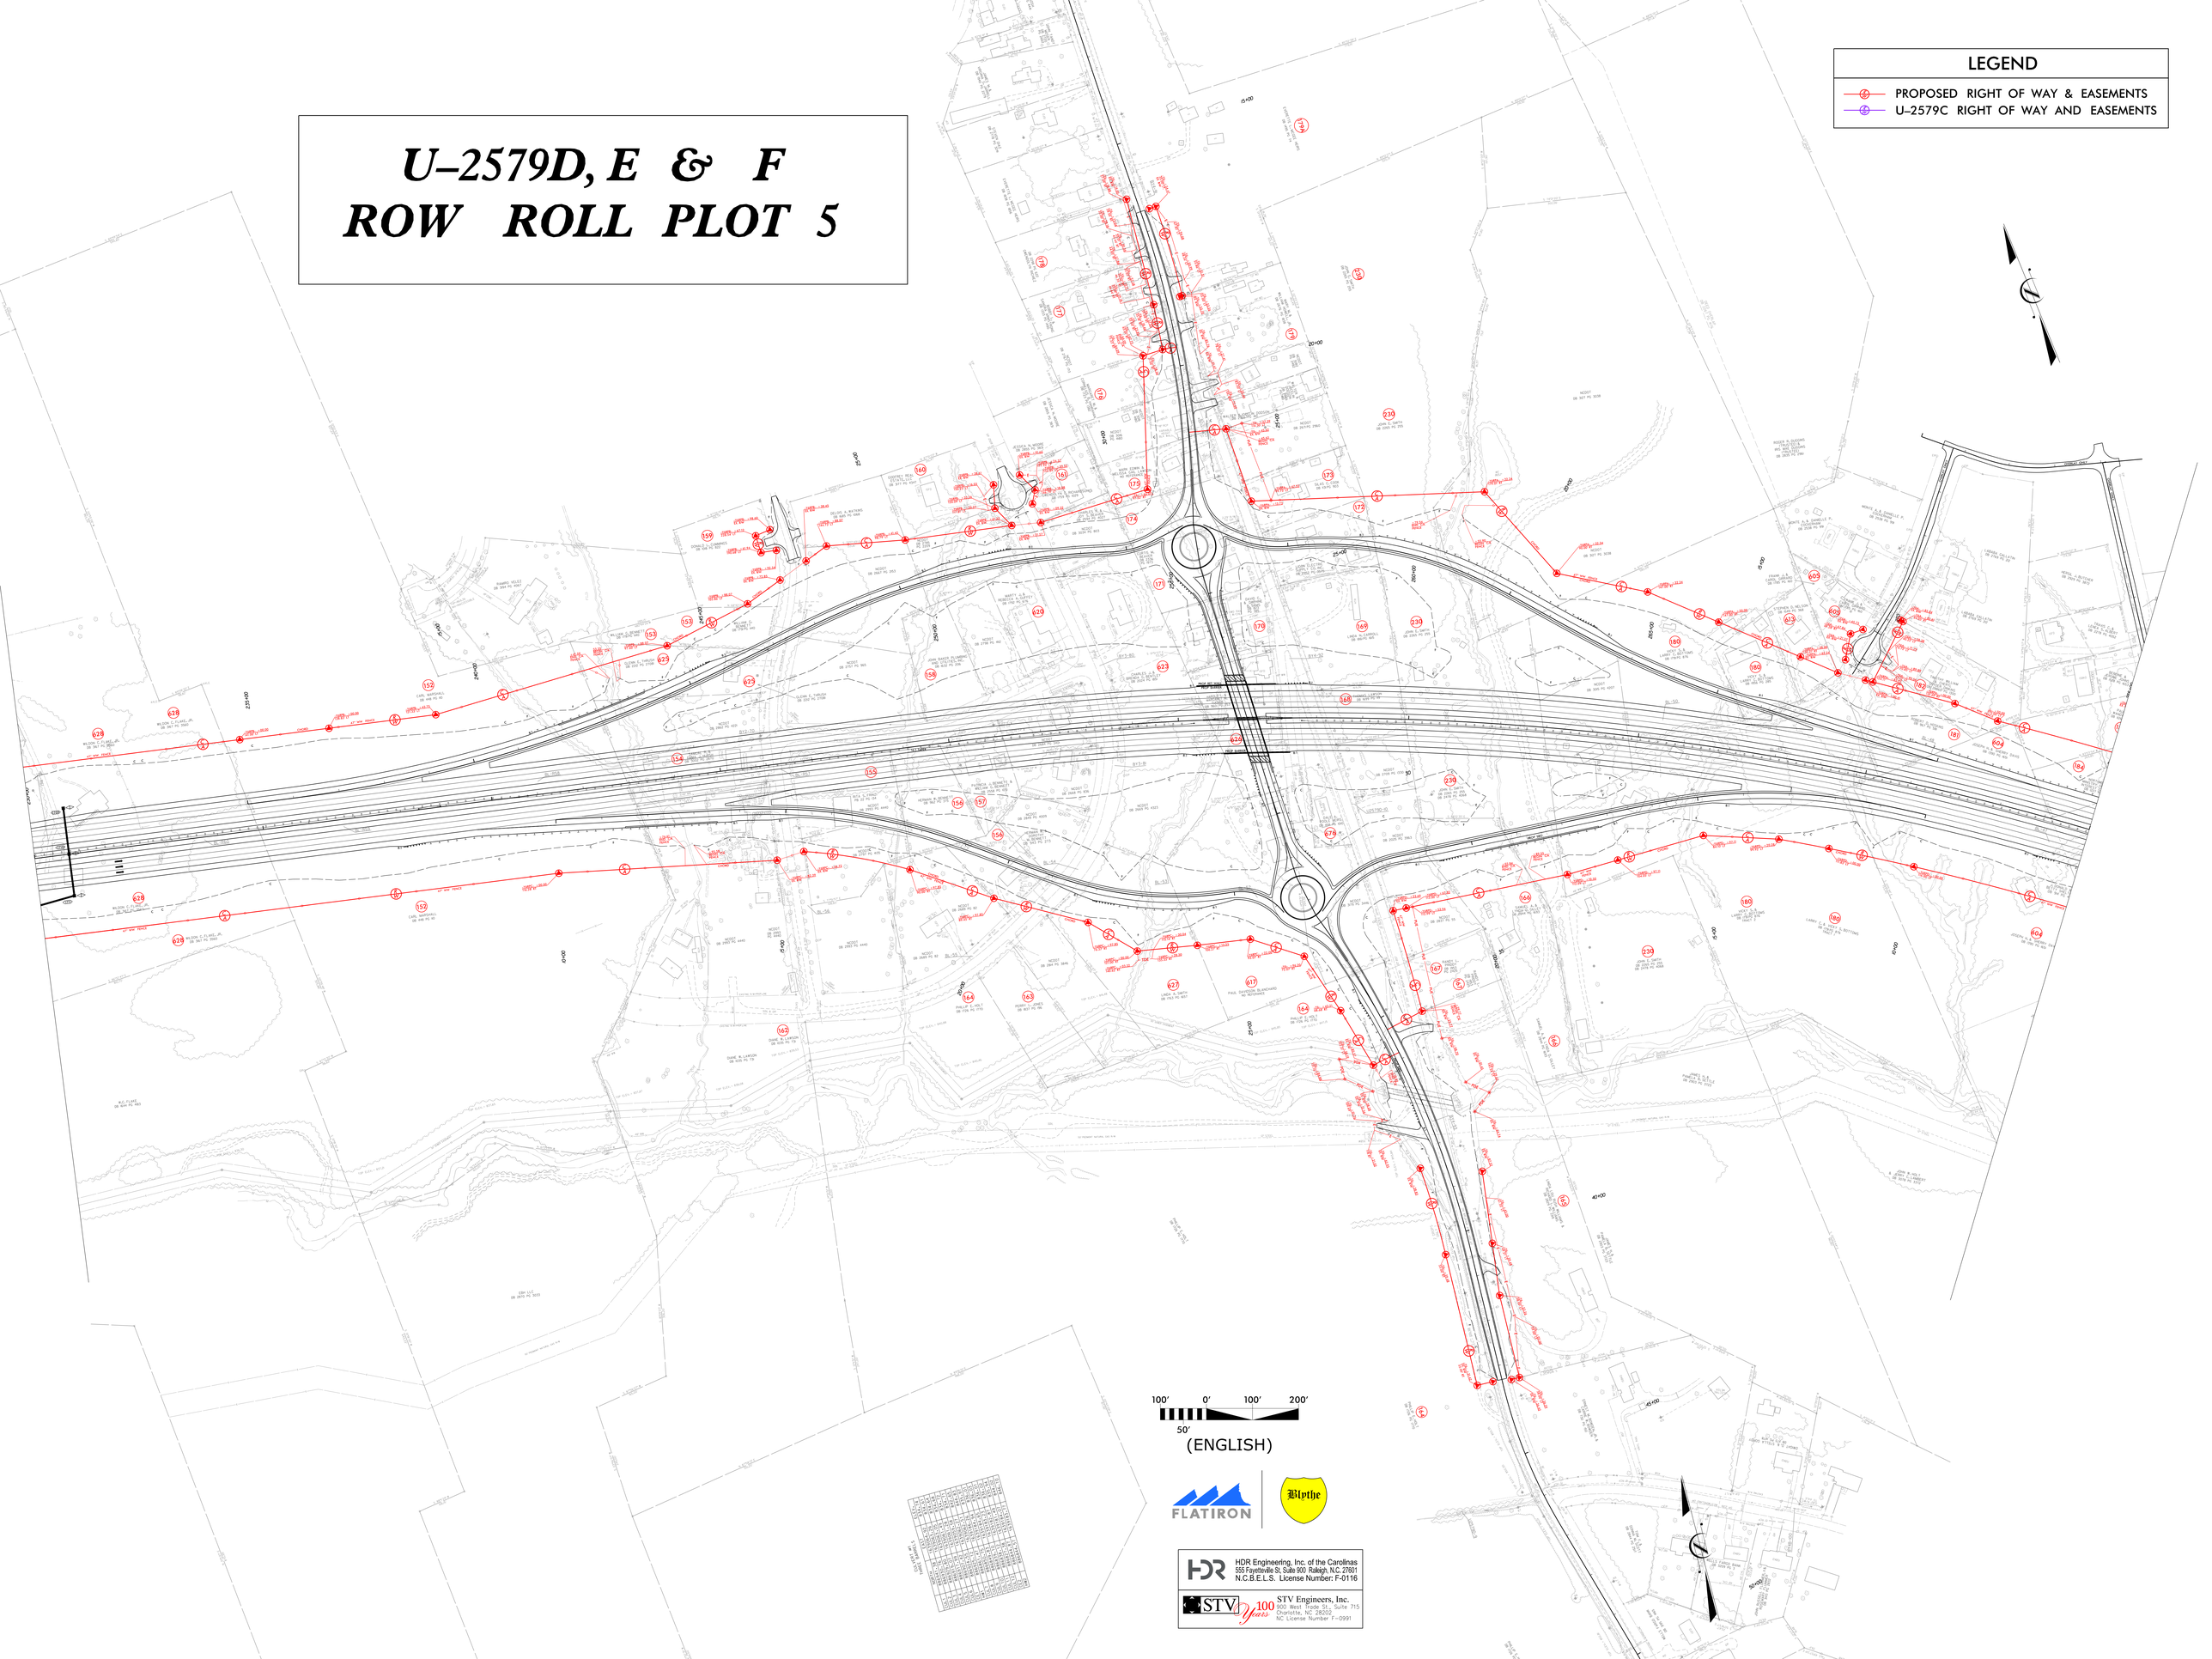

U–2579D, E & F
ROW ROLL PLOT 6

100' 0' 100' 200'
50'
(ENGLISH)

FLATIRON

Blythe

HDR Engineering, Inc. of the Carolinas
555 Fayetteville St. Suite 900 Raleigh, N.C. 27601
N.C.B.E.L.S. License Number: F-0116

STV Engineers, Inc.
250 West 34th St., Suite 715
Charlotte, NC 28202
NC License Number: F-0991

LEGEND

- "MAP ACT" PARCELS
- PARCELS OWNED BY NCDOT
- PROPOSED RIGHT OF WAY & EASEMENTS
- U–2579C RIGHT OF WAY AND EASEMENTS

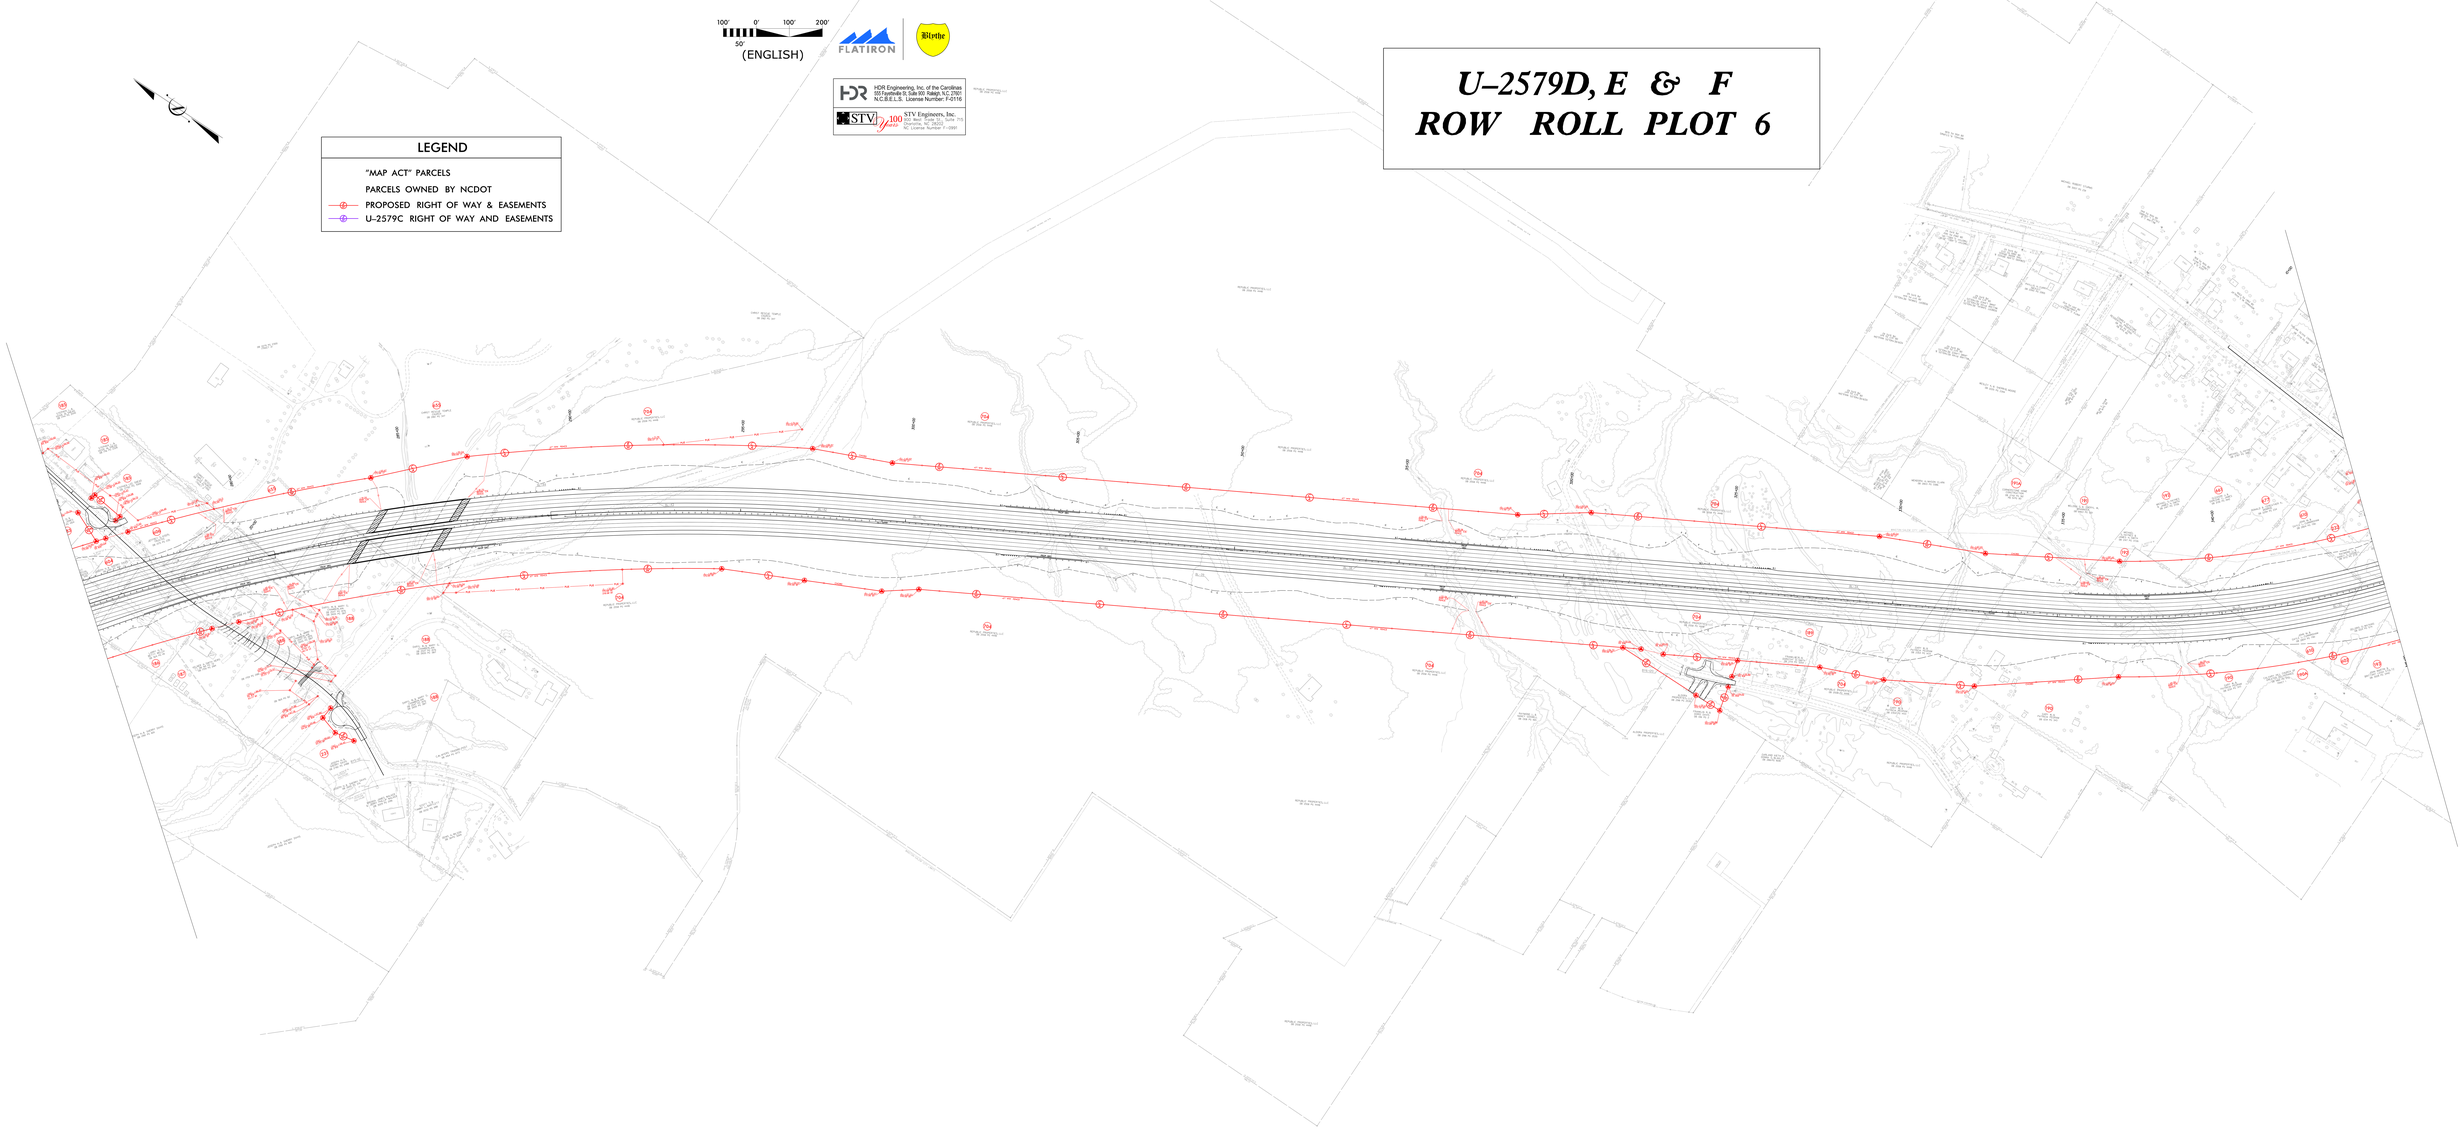
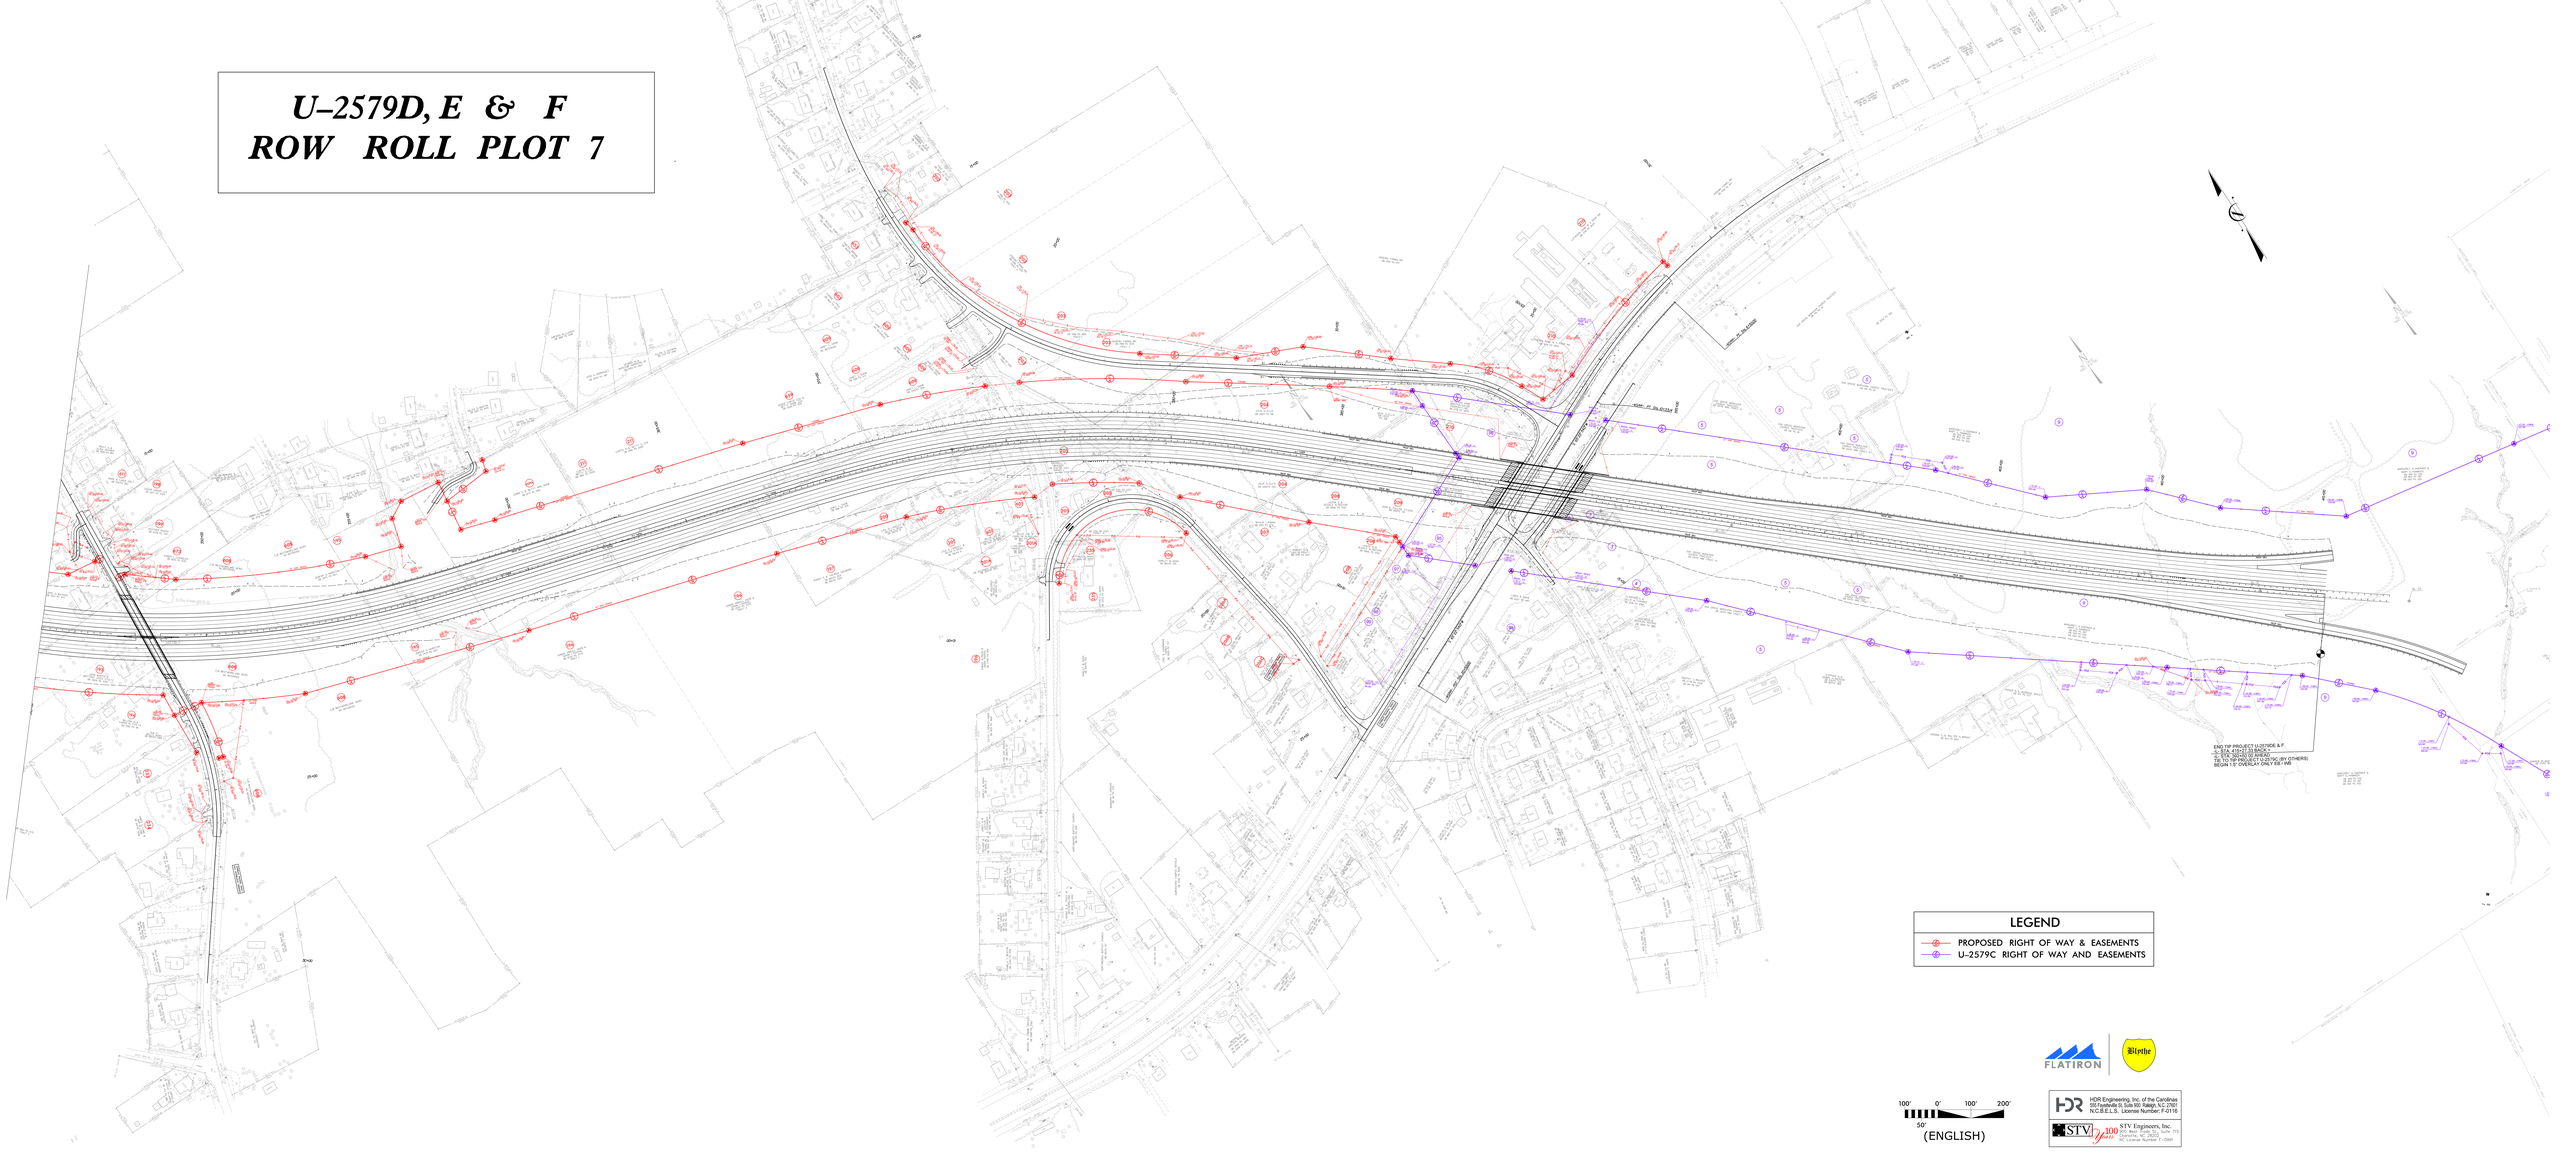
U–2579D, E & F
ROW ROLL PLOT 7