DESIGN PUBLIC HEARING MAP

PROJECT 34832.1.1 (U-2551)

BURKE COUNTY

MORGANTON-SR 1922(ENOLA ROAD)/
SR 1924(OLD NC 18) FROM SOUTH OF PETE
BRITTAIN ROAD TO NC 18

ROLL 2 OF 2 U-2551

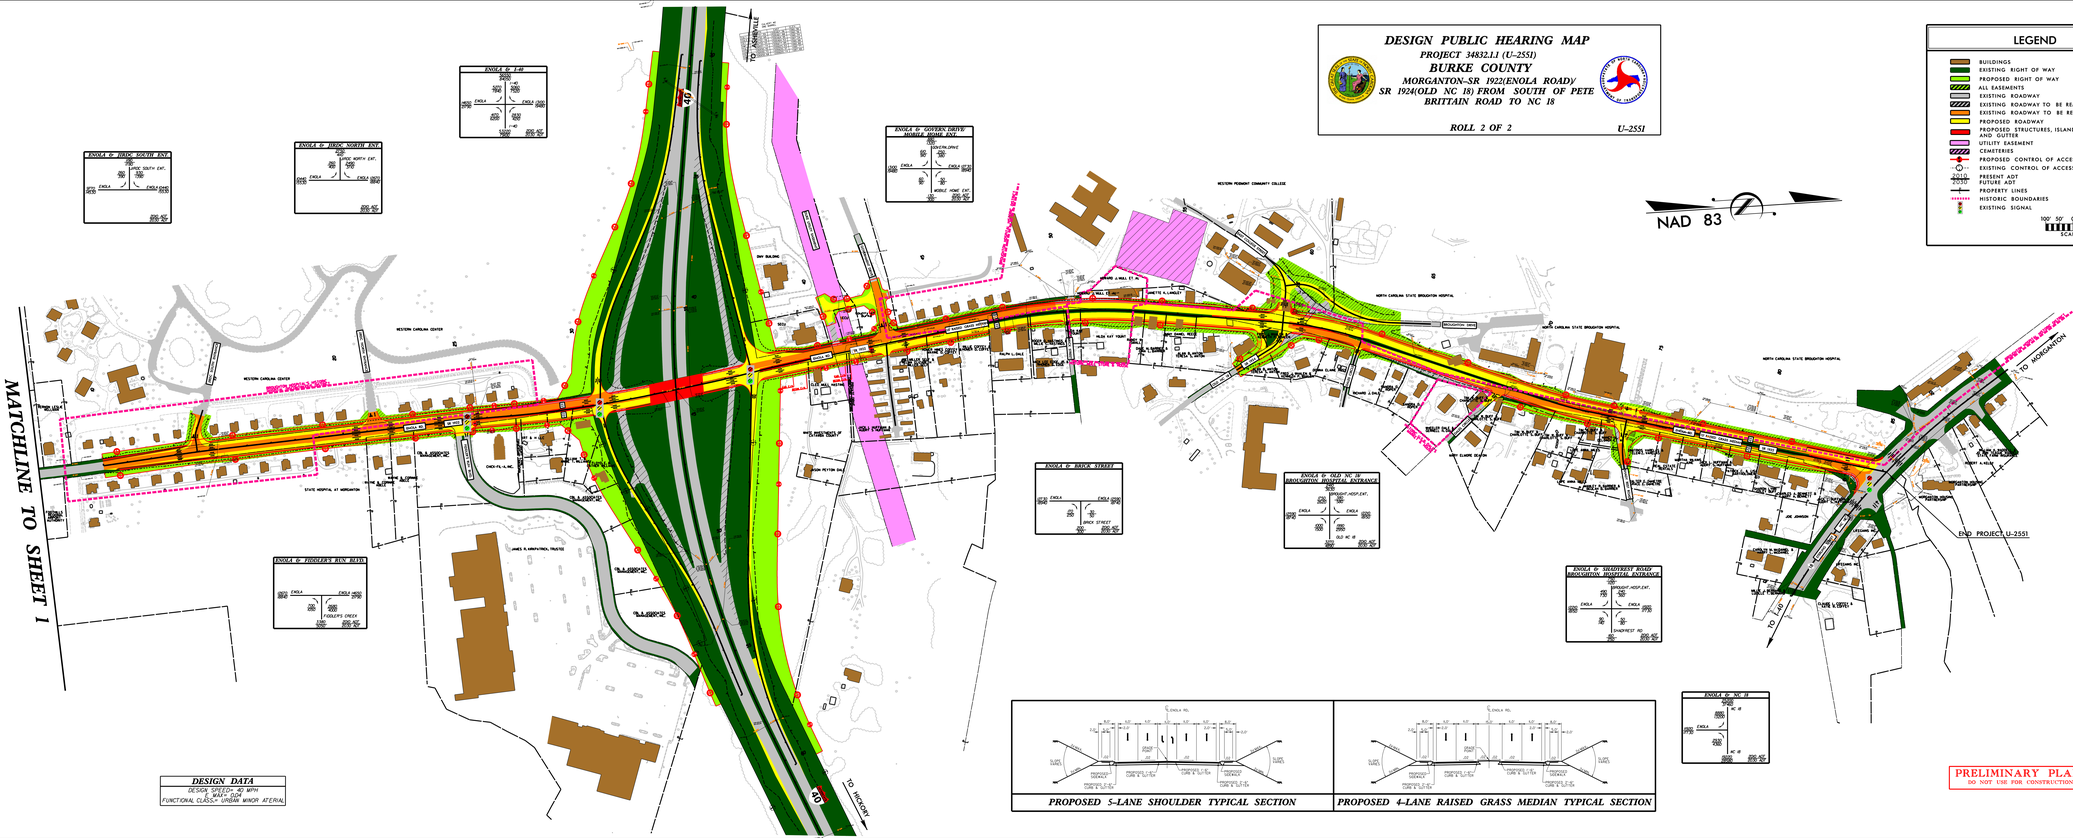

DESIGN DATA

DESIGN SPEED= 40 MPH
MAT. DOT
FUNCTIONAL CLASS.= URBAN MINOR ATERIAL

PRELIMINARY PLANS
DO NOT USE FOR CONSTRUCTION

DESIGN PUBLIC HEARING MAP
PROJECT 34832.1.1 (U-2551)
BURKE COUNTY
MORGANTON-SR 1922(ENOLA ROAD)/
SR 1924(OLD NC 18) FROM SOUTH OF PETE
BRITTAIN ROAD TO NC 18
ROLL 2 OF 2
U-2551

U2551_rdy_34832.1.1.dgn 10/21/2009 9:50:14 AM