R-2582/2584 PROPERTY OWNERS

[illegible]	[illegible]	[illegible]

LEGEND

- BUILDINGS INSIDE CORRIDOR
- BUILDINGS OUTSIDE CORRIDOR
- STRUCTURES
- LAKES, RIVER, STREAMS AND PONDS
- FUTURE LANES
- FUTURE ABT
- PROPERTY LINES
- HISTORIC PROPERTY
- HISTORIC DISTRICT
- WETLAND LIMITS BOUNDARY

NOTE: STREET SHOWN DIRECTIONAL, CONNECTOR SITE BRIDGE & TURNS

IMAGE LOCATION

CORRIDOR PUBLIC HEARING MAP
WBS NO. 34711.1 (R-2582B-2584)
F.A. PROJECT NHP-1567(
NORTHAMPTON CO.
US 158 FROM SR 1125 (OLD CONWAY ROAD) TO US 258 NORTH OF CONWAY
MAP 4 OF 4

MATCHLINE E MAP 2

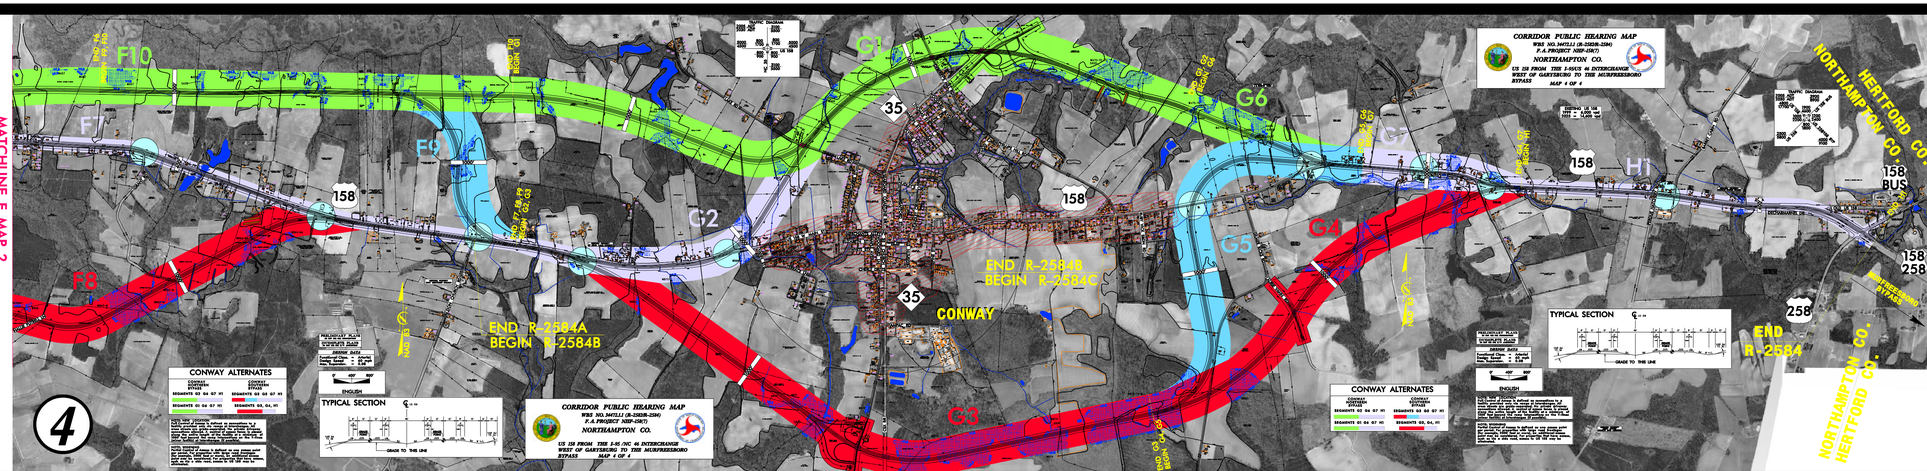

CONWAY ALTERNATES

CONWAY ALTERNATE ESTATES	CONWAY ALTERNATE ESTATES
SEGMENTS G2 G4 G7 H1	SEGMENTS G3 G5 G7 H1
SEGMENTS G2 G4 G7 H1	SEGMENTS G3, G4, H1

TYPICAL SECTION

ENGLISH

GRADE TO THIS LINE

CORRIDOR PUBLIC HEARING MAP
WBS NO. 34711.1 (R-2582B-2584)
F.A. PROJECT NHP-1567(
NORTHAMPTON CO.
US 158 FROM THE I-95/US 46 INTERCHANGE WEST OF GARYSBURG TO THE MURFRESBORO BYPASS
MAP 4 OF 4

R-2582/2584 PROPERTY OWNERS

LEGEND

NOTE: STREET SHOWN DIRECTIONAL, CONNECTOR SITE BRIDGE & TURNS

IMAGE LOCATION

CORRIDOR PUBLIC HEARING MAP
WBS NO. 34711.1 (R-2582B-2584)
F.A. PROJECT NHP-1567(
NORTHAMPTON CO.
US 158 FROM THE I-95/US 46 INTERCHANGE WEST OF GARYSBURG TO THE MURFRESBORO BYPASS
MAP 4 OF 4