DESIGN PUBLIC HEARING MAP

PROJECT 8.2851501 (R-2824)
F.A. PROJECT STP-1546(8)
BURKE COUNTY
LOVELADY ROAD (SR 1546) FROM
LAUREL STREET (SR 1545) TO
SHADY GROVE RD (SR 1608)
MAP 1 OF 2

DESIGN PUBLIC HEARING MAP
PROJECT 8.2851501 (R-2824)
F.A. PROJECT STP-1546(8)
BURKE COUNTY
LOVELADY ROAD (SR 1546) FROM
LAUREL STREET (SR 1545) TO
SHADY GROVE RD (SR 1608)
MAP 1 OF 2

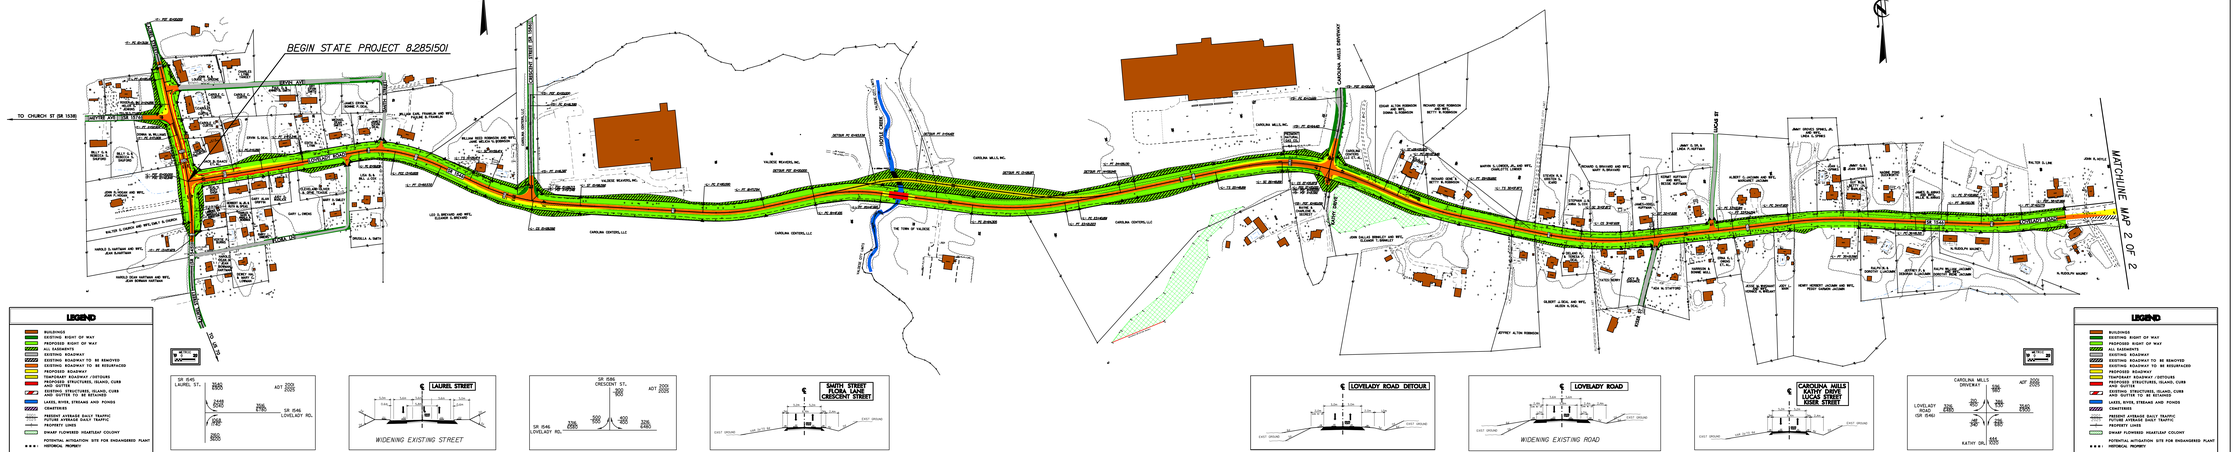

DESIGN PUBLIC HEARING MAP
PROJECT 8.2851501 (R-2824)
F.A. PROJECT STP-1546(8)
BURKE COUNTY
LOVELADY ROAD (SR 1546) FROM
LAUREL STREET (SR 1545) TO
SHADY GROVE RD (SR 1608)
MAP 2 OF 2