DESIGN PUBLIC HEARING MAP

PROJECT 34594.11 (R-3833)
F.A. PROJECT STP-5901(1)

IREDELL COUNTY
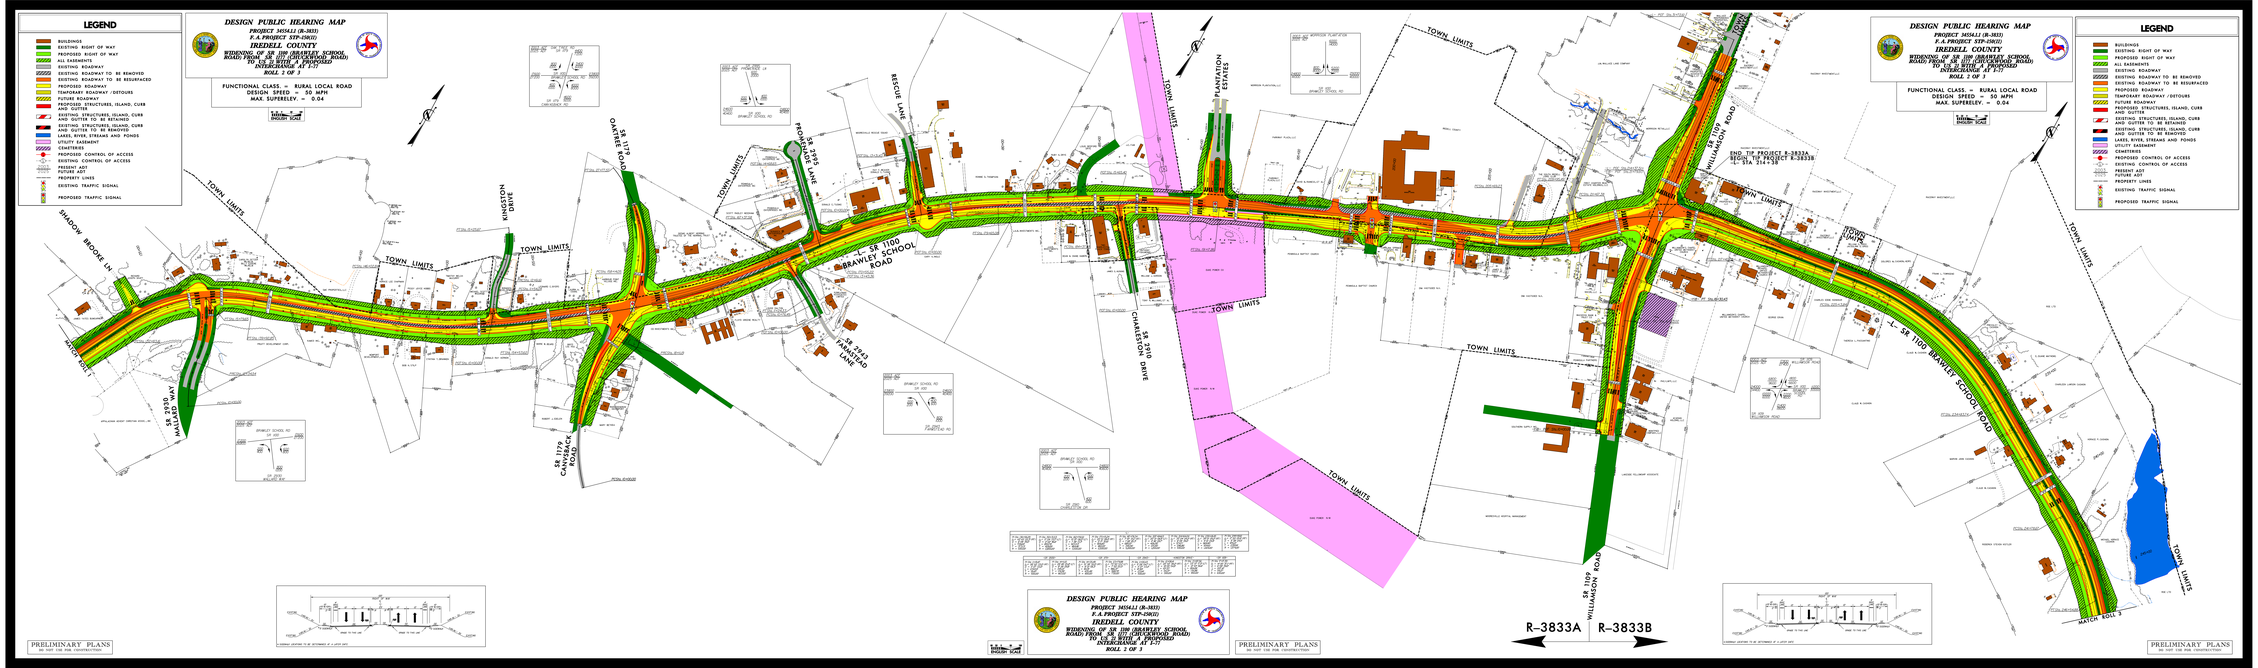
ROLL 2 OF 3