Study Area
Property Boundary
Municipal Boundary
Existing Traffic Signal
Proposed Traffic Signal
Edge of Pavement Concept
Pavement to be Removed
Median Concept

Study Area
Municipal Boundary
Property Boundary
Existing Traffic Signal
Proposed Traffic Signal
Edge of Pavement Concept
Pavement to be Removed
Median Concept

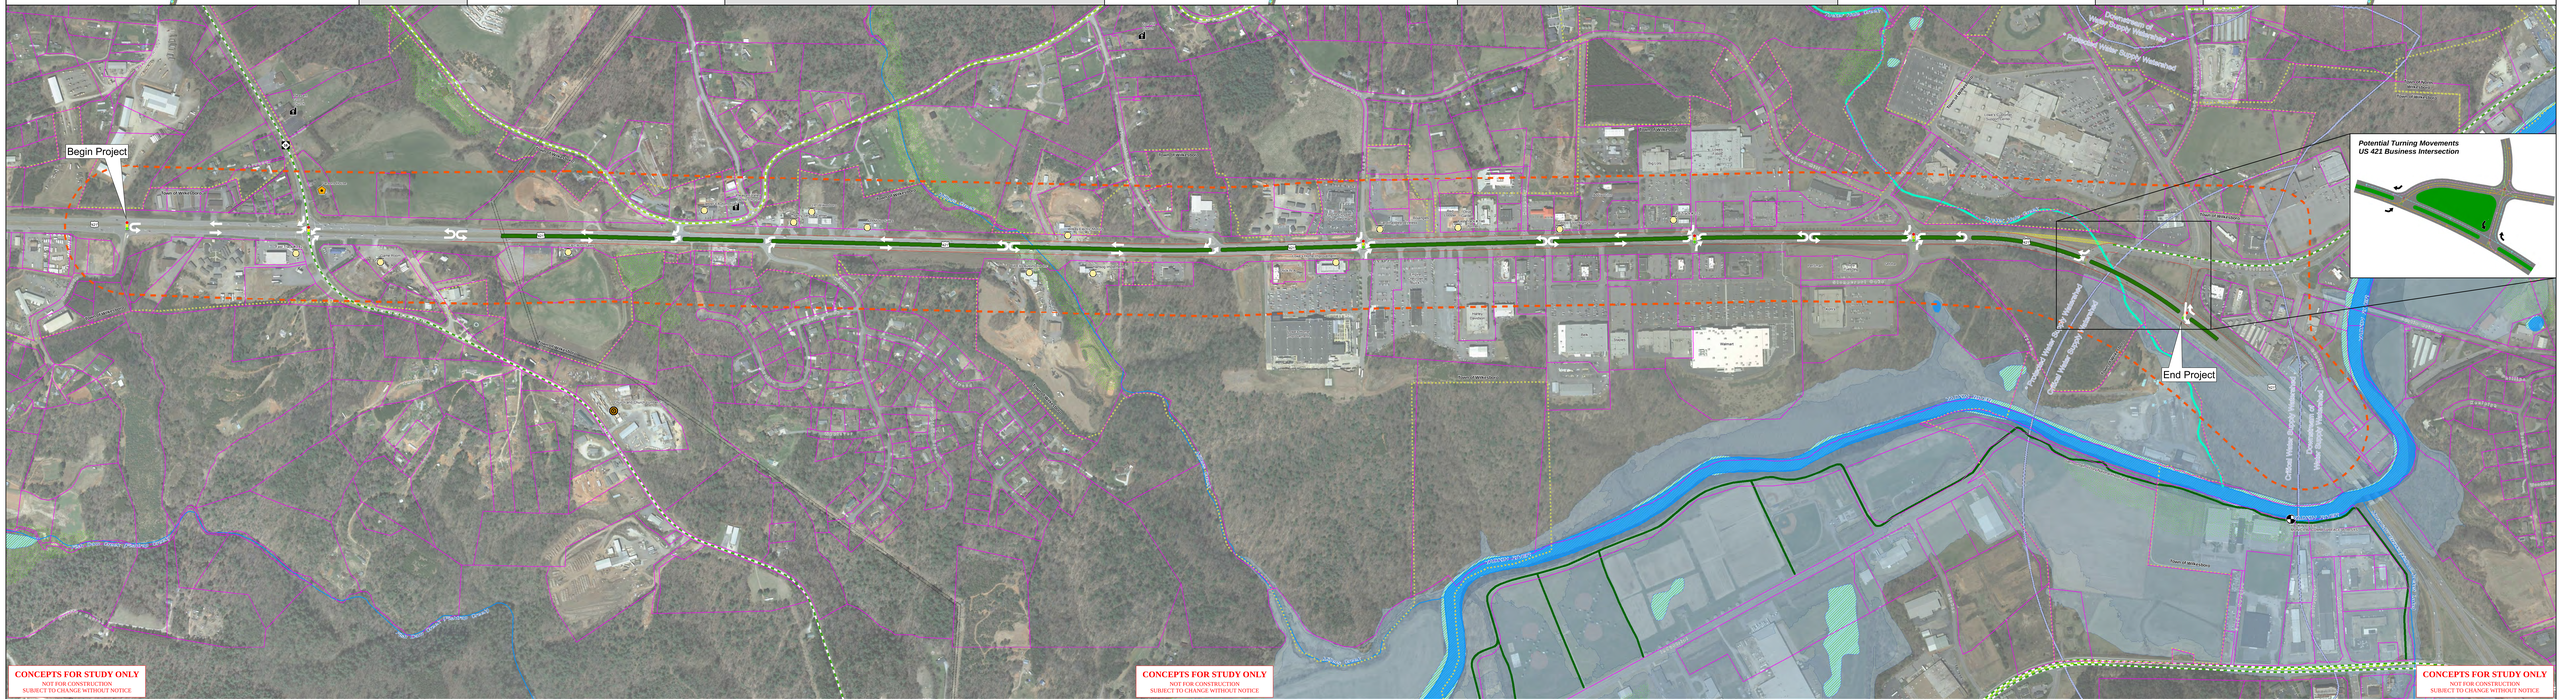
Begin Project
End Project
Potential Turning Movements
US 421 Business Intersection
Proposed Wilkes County Water Supply Watershed
Proposed Wilkes County Water Supply Watershed
Proposed Wilkes County Water Supply Watershed
Proposed Wilkes County Water Supply Watershed
Yadkin River
Yadkin River
Yadkin River
Reddies River
Reddies River
Mulberry Creek
Mulberry Creek
Town of Wilkesboro
Town of North Wilkesboro
Town of Ronda
Town of Boomer
Town of Moravian Falls
Town of Wilkesboro
Town of North Wilkesboro
Town of Ronda
Town of Boomer
Town of Moravian Falls
Wilkes Central High School
Wilkes Community College
Wilkes Medical Center
Walmart
Lowe's
Food Lion
Food Lion
Ingles
Ingles
Dollar General
Dollar General
Dollar General