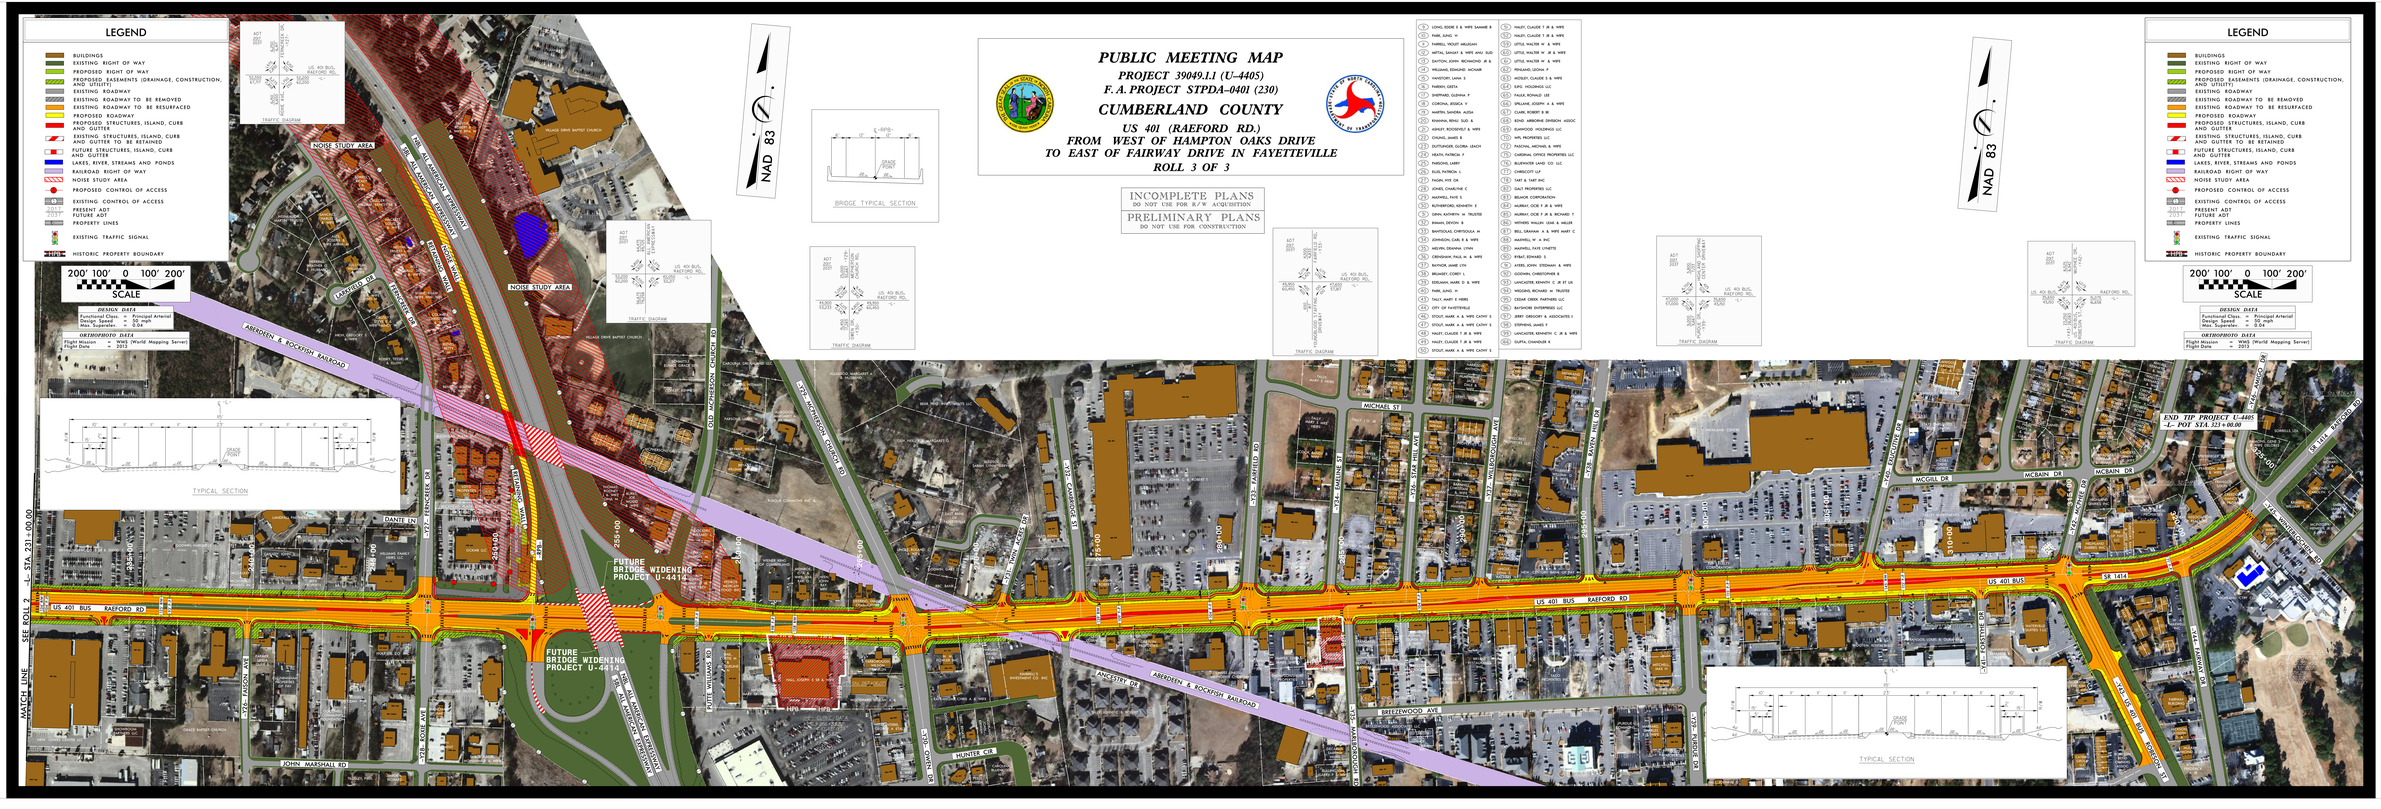
LEGEND
BUILDINGS
EXISTING RIGHT OF WAY
PROPOSED RIGHT OF WAY
PROPOSED EASEMENTS (DRAINAGE, CONSTRUCTION, AND UTILITY)
EXISTING ROADWAY
EXISTING ROADWAY TO BE REMOVED
EXISTING ROADWAY TO BE RESURFACED
PROPOSED ROADWAY
PROPOSED STRUCTURES, ISLAND, CURB AND GUTTER
EXISTING STRUCTURES, ISLAND, CURB AND GUTTER TO BE RETAINED
EXISTING STRUCTURES, ISLAND, CURB AND GUTTER
LAKES, RIVER, STREAMS AND PONDS
RAILROAD RIGHT OF WAY
NOISE STUDY AREA
PROPOSED CONTROL OF ACCESS
EXISTING CONTROL OF ACCESS
2013 2035 PRESENT ADT FUTURE ADT
PROPERTY LINES
EXISTING TRAFFIC SIGNAL
HISTORIC PROPERTY BOUNDARY
200' 100' 0 100' 200'
SCALE
DESIGN DATA
Functional Class. = Principal Arterial
Design Speed = 55 mph
Max. Superelev. = 0.06
ORTHOPHOTO DATA
Flight Mission = WMS (World Mapping Server)
Flight Date = 2013
NAD 83
PUBLIC MEETING MAP
PROJECT 39049.1.1 (U-4405)
F. A. PROJECT STPDA-0401 (230)
CUMBERLAND COUNTY
US 401 (RAEFORD RD.)
FROM WEST OF HAMPTON OAKS DRIVE
TO EAST OF FAIRWAY DRIVE IN FAYETTEVILLE
ROLL 3 OF 3
INCOMPLETE PLANS
DO NOT USE FOR R/W ACQUISITION
PRELIMINARY PLANS
DO NOT USE FOR CONSTRUCTION
BRIDGE TYPICAL SECTION
TRAFFIC DIAGRAM
TYPICAL SECTION
NOISE STUDY AREA
VILLAGE DRIVE BAPTIST CHURCH
