# U–4751 & R–3300 NEW HANOVER & PENDER COUNTIES
## STATE PROJECT 40191.1.2
## EXTENSION OF SR 1409 TO THE WILMINGTON BYPASS AND CONSTRUCTION OF HAMPSTEAD BYPASS FROM WILMINGTON BYPASS TO US 17 NORTH OF HAMPSTEAD

# ALTERNATE EH

(SHEET 1 OF 6)

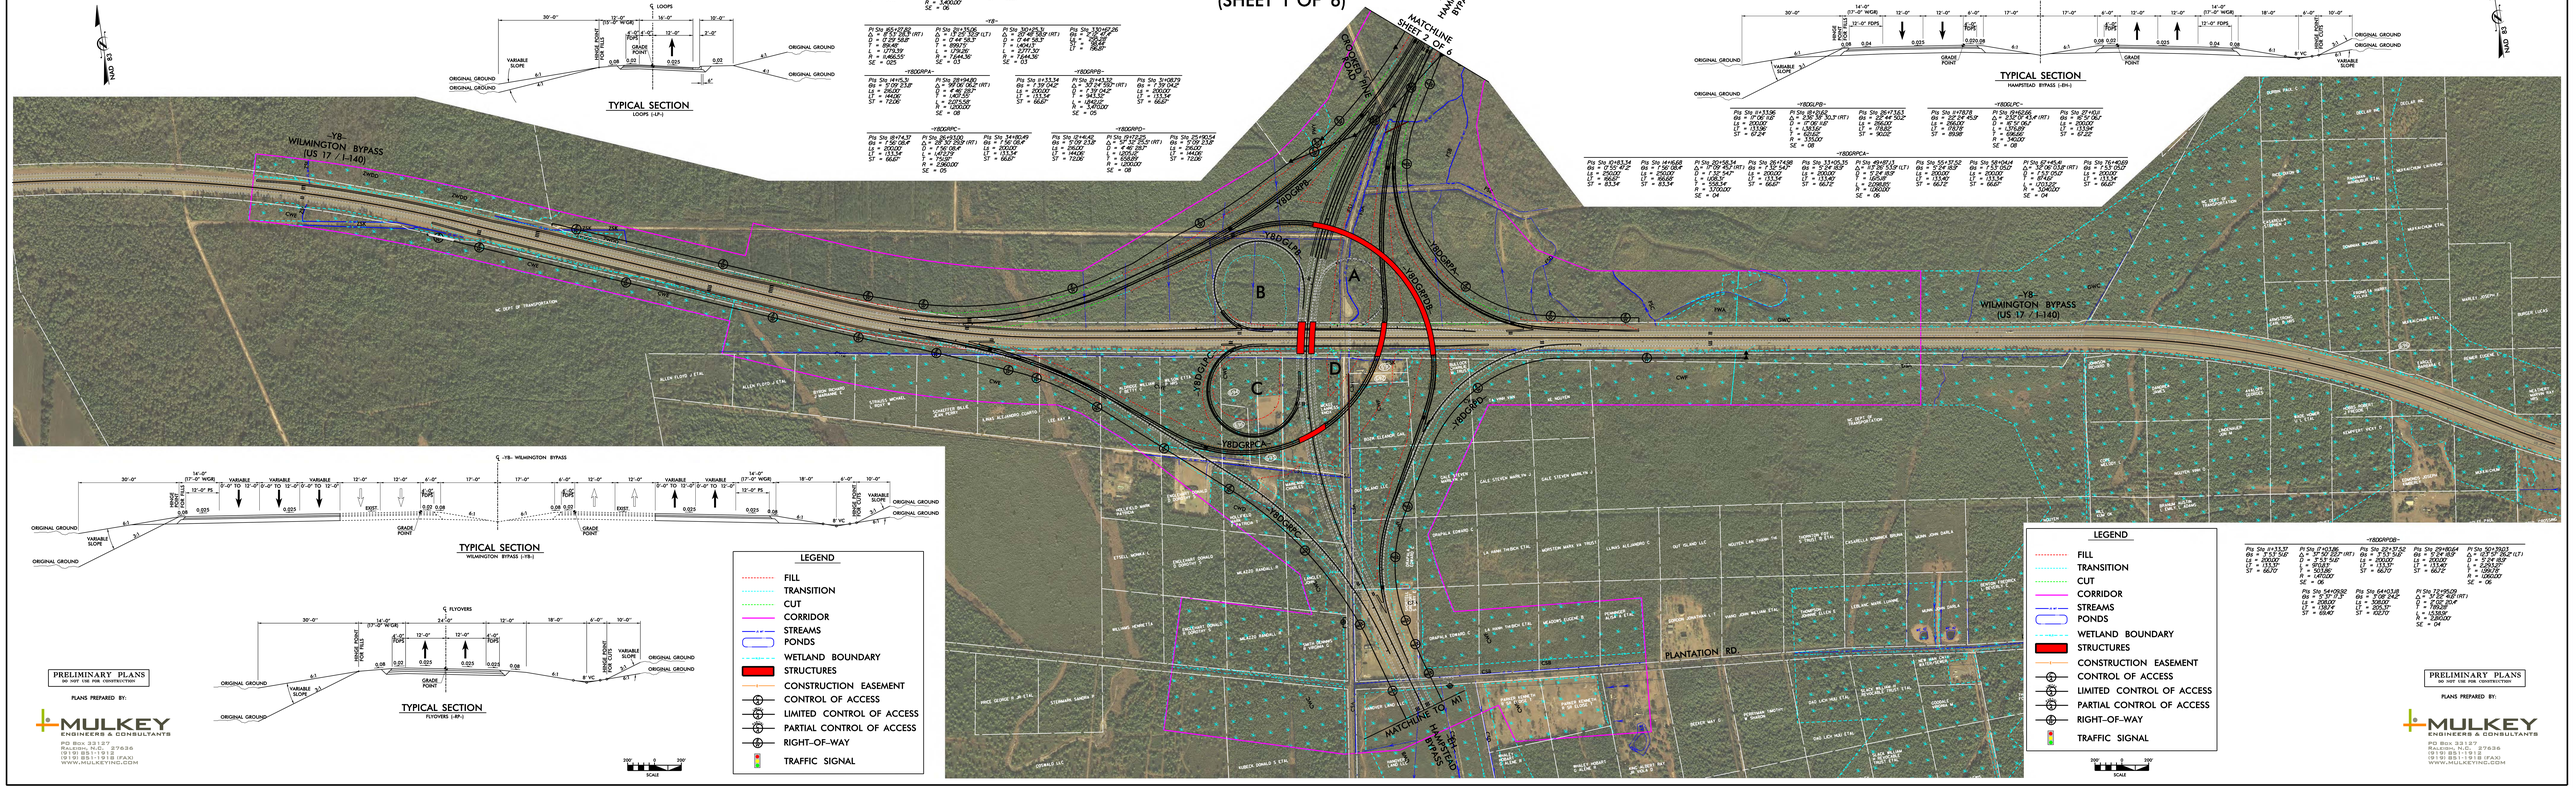





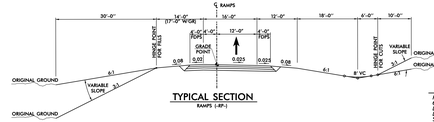


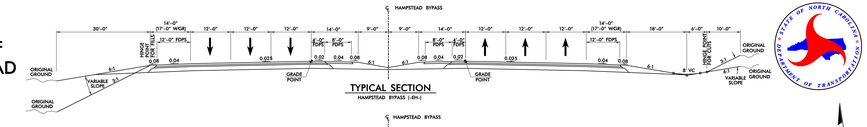




-EH-
Pls Sta 209+40.37
θR = 2°46' 25.0"
Ls = 070.00
LT = 035.01
ST = 70.02

Pls Sta 207+00.00
Δ = 52°56' 55.0" (RT)
D = 1°44' 06.8"
L = 1,056.45
T = 564.50
R = 3,450.07
SE = 06

Pls Sta 242+12.78
θR = 2°46' 25.0"
Ls = 070.00
LT = 035.01
ST = 70.02

-YB-



Pls Sta 130+69.26
θR = 5°56' 50.4"
Ls = 020.00
LT = 010.00
ST = 20.00

-Y8DGPA-
Pls Sta 14+15.5
θR = 5°09' 23.0"
Ls = 090.00
LT = 044.99
ST = 70.08

Pls Sta 28+94.80
Δ = 98°06' 06.2" (RT)
D = 2°46' 28.7"
L = 1,401.06
R = 2,070.00
SE = 08



























Pls Sta 1+33.57
θR = 7°33' 54.0"
Ls = 100.00
LT = 049.99
ST = 66.70

Pls Sta 2+07.28
Δ = 57°32' 25.0" (RT)
D = 7°33' 54.0"
L = 575.98
R = 760.00
SE = 06

Pls Sta 5+90.92
θR = 7°33' 54.0"
Ls = 100.00
LT = 049.99
ST = 66.70

Pls Sta 6+40.18
θR = 7°33' 54.0"
Ls = 100.00
LT = 049.99
ST = 66.70

Pls Sta 7+98.64
θR = 5°24' 49.0"
Ls = 100.00
LT = 049.99
ST = 66.72

Pls Sta 8+47.90
Δ = 57°32' 25.0" (LT)
D = 7°33' 54.0"
L = 575.98
R = 760.00
SE = 06

Pls Sta 10+23.03
Δ = 07°57' 26.2" (LT)
D = 5°24' 49.0"
L = 420.00
R = 1,060.00
SE = 06

Pls Sta 14+09.92
θR = 5°37' 37.2"
Ls = 100.00
LT = 050.00
ST = 68.40

Pls Sta 14+63.18
θR = 7°08' 24.2"
Ls = 100.00
LT = 049.99
ST = 69.70

Pls Sta 15+49.64
θR = 7°08' 24.2"
Ls = 100.00
LT = 049.99
ST = 69.70

Pls Sta 15+99.24
Δ = 52° 52' 48.0" (RT)
D = 5°24' 49.0"
L = 1,056.00
R = 1,060.00
SE = 04

Pls Sta 16+55.24
θR = 7°08' 24.2"
Ls = 100.00
LT = 049.99
ST = 69.70

Pls Sta 17+45.02
θR = 7°08' 24.2"
Ls = 100.00
LT = 049.99
ST = 69.70

Pls Sta 17+93.72
θR = 5°37' 37.2"
Ls = 100.00
LT = 050.00
ST = 68.40





LEGEND
- FILL
- TRANSITION
- CUT
- CORRIDOR
- STREAMS
- PONDS
- WETLAND BOUNDARY
- STRUCTURES
- CONSTRUCTION EASEMENT
- CONTROL OF ACCESS
- LIMITED CONTROL OF ACCESS
- PARTIAL CONTROL OF ACCESS
- RIGHT-OF-WAY
- TRAFFIC SIGNAL

SCALE 200' 0 200'

PRELIMINARY PLANS
DO NOT USE FOR CONSTRUCTION

PLANS PREPARED BY:


MULKEY ENGINEERS & CONSULTANTS
PO Box 33127
Raleigh, N.C. 27636
(919) 851-1918 (PH)
(919) 851-1918 (FAX)
WWW.MULKEYINC.COM



P2000_nbp_path EH_01_CVR_08-15-13.dgn 8/8/2013 2:15:09 PM

U–4751 & R–3300 NEW HANOVER & PENDER COUNTIES
STATE PROJECT 40191.1.2
EXTENSION OF SR 1409 TO THE WILMINGTON BYPASS AND CONSTRUCTION OF HAMPSTEAD BYPASS FROM WILMINGTON BYPASS TO US 17 NORTH OF HAMPSTEAD

# ALTERNATE EH

(SHEET 2 OF 6)







-Y9DGDET-

Pt Sta 89+40.08
Δ = 7°00'00.0" (LT)
D = 1°00.303'
L = 1400.0'
T = 700.3'
R = 5,700.00'
SE = 02

Pt Sta 96+10.75
Δ = 9°04'15.0" (RT)
D = 1°00.857'
L = 1867.9'
R = 5700.00'
SE = 02

Pt Sta 114+42.40
Δ = 7°00'00.0" (RT)
D = 1°00.303'
L = 1400.0'
T = 700.3'
R = 5,700.00'
SE = 02

Pt Sta 46+35.85
Δ = 7°00'00.0" (LT)
D = 1°00.303'
L = 1765.9'
R = 5700.00'
SE = 02

-EH-

Pt Sta 269+47.39
Δ = 6°30'27.9" (RT)
D = 0°51.274"
L = 1140.0'
T = 771.59'
R = 11,170.00'
SE = NC

Pt Sta 298+17.70
Δ = 1°05'13.9"
D = 0°11.141"
L = 1,170.00'
ST = 664.87'

Pt Sta 320+25.60
Δ = 45°49'44.5" (LT)
D = 1°00.153"
L = 2,620.06'
R = 5,570.00'
SE = 04

Pt Sta 339+43.70
Δ = 1°05'13.9"
D = 0°11.141"
L = 1,170.00'
ST = 664.87'

Pt Sta 350+97.0
Δ = 0°48'08.9"
LE = 550.00'
L = 1,080.00'
ST = 662.37'

Pt Sta 362+06.28
Δ = 44°59'50.9" (RT)
D = 1°00.153"
L = 2,620.06'
R = 5,570.00'
SE = 03

Pt Sta 387+68.76
Δ = 0°48'08.9"
LE = 550.00'
L = 1,080.00'
LT = 1333.5'
ST = 662.37'

Pt Sta 398+65.0
Δ = 29°55'45.5" (LT)
D = 2°27.012"
L = 2,650.07'
R = 2,050.09'
R = NC

Pt Sta 49+62.20
Δ = 1°05'13.9"
LE = 550.00'
LT = 1333.5'
ST = 662.37'

Pt Sta 457+95.0
Δ = 90°00'00.0" (RT)
D = 1°00.153"
L = 1,570.80'
R = 5,570.00'
SE = 04

Pt Sta 433+62.0
Δ = 0°48'08.9"
LE = 550.00'
LT = 1333.5'
ST = 662.37'

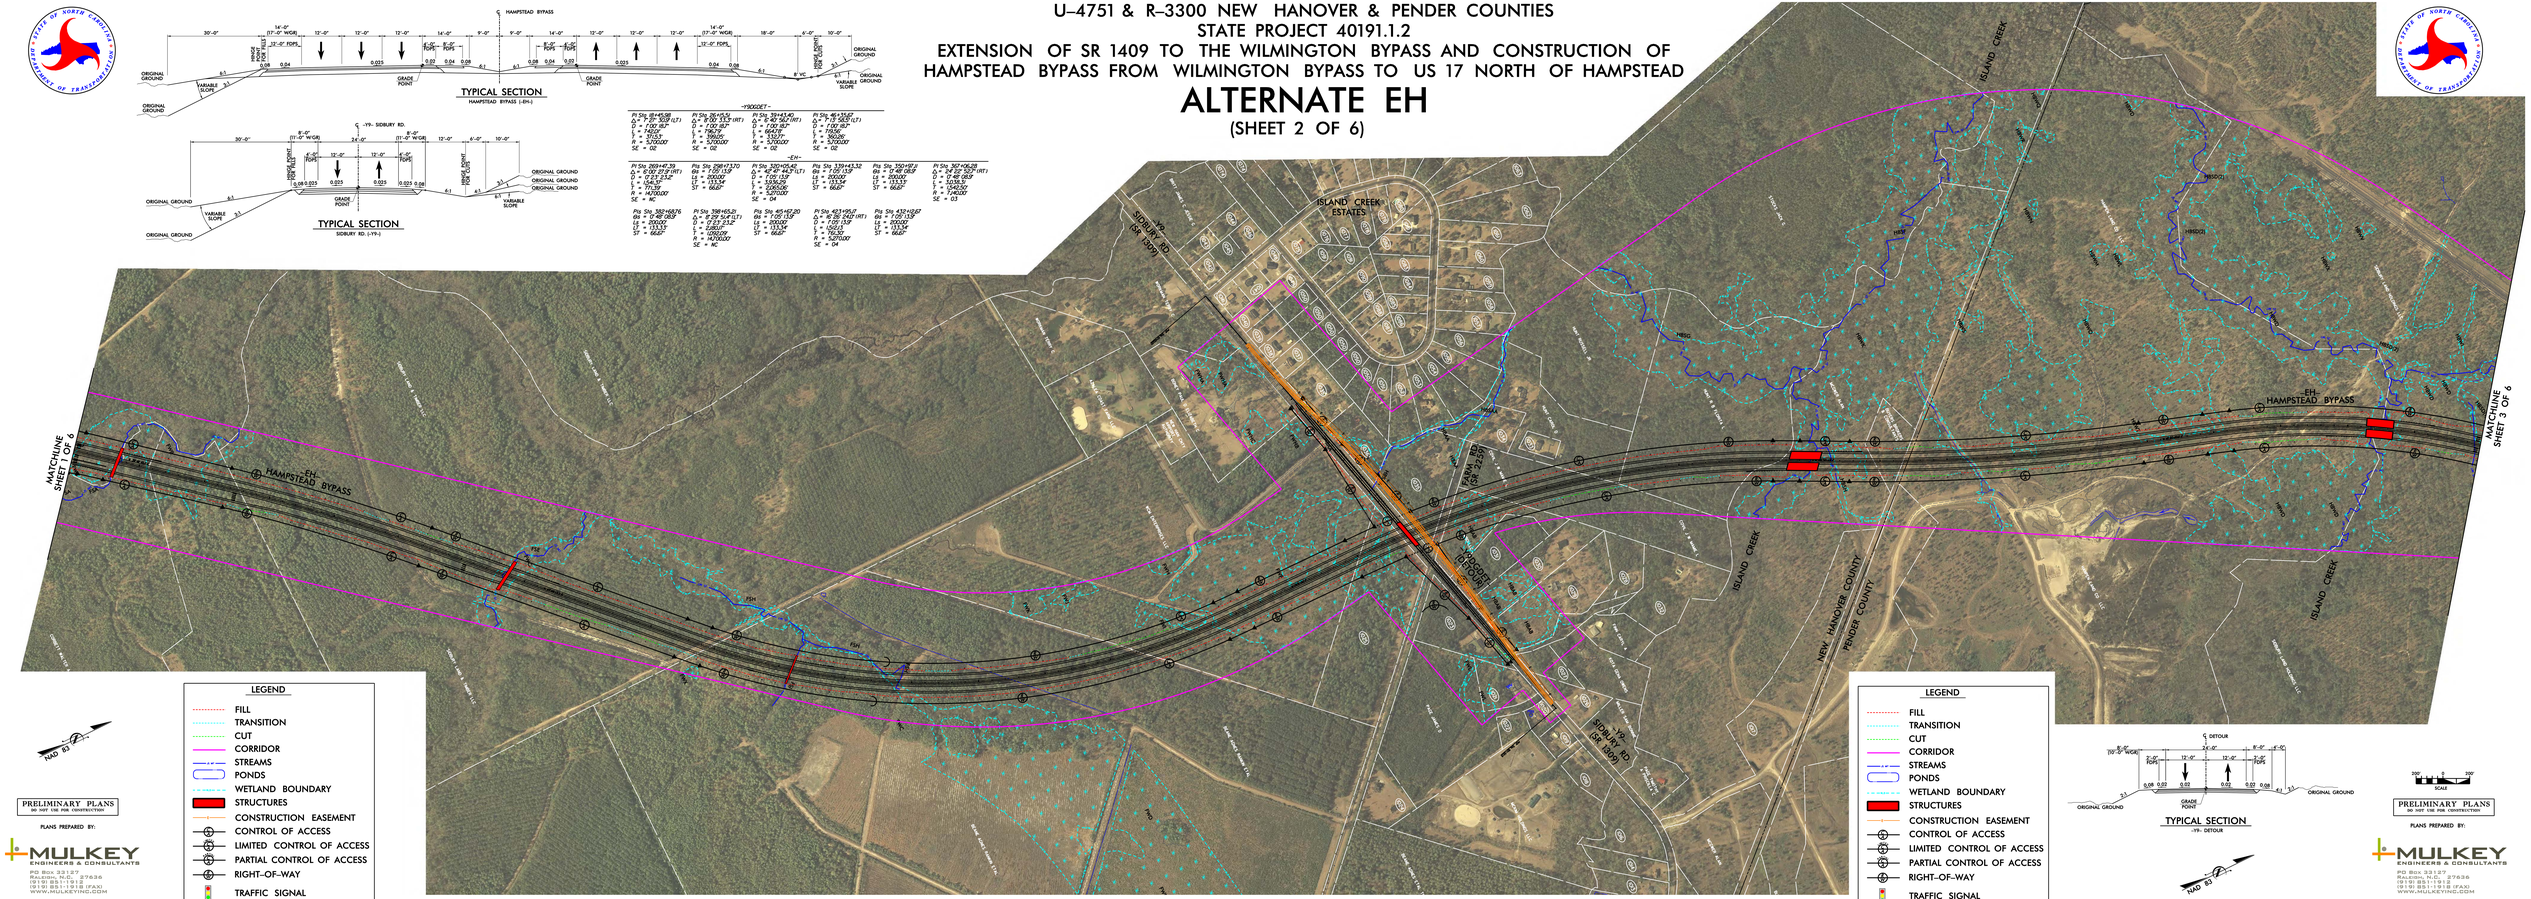


LEGEND
- FILL
- TRANSITION
- CUT
- CORRIDOR
- STREAMS
- PONDS
- WETLAND BOUNDARY
- STRUCTURES
- CONSTRUCTION EASEMENT
- CONTROL OF ACCESS
- LIMITED CONTROL OF ACCESS
- PARTIAL CONTROL OF ACCESS
- RIGHT-OF-WAY
- TRAFFIC SIGNAL

NAD 83

PRELIMINARY PLANS
DO NOT USE FOR CONSTRUCTION

PLANS PREPARED BY:


MULKEY
ENGINEERS & CONSULTANTS
PO Box 33127
Raleigh, N.C. 27636
(919) 851-1918
(919) 851-1918 (FAX)
WWW.MULKEYINC.COM






LEGEND
- FILL
- TRANSITION
- CUT
- CORRIDOR
- STREAMS
- PONDS
- WETLAND BOUNDARY
- STRUCTURES
- CONSTRUCTION EASEMENT
- CONTROL OF ACCESS
- LIMITED CONTROL OF ACCESS
- PARTIAL CONTROL OF ACCESS
- RIGHT-OF-WAY
- TRAFFIC SIGNAL

NAD 83

PRELIMINARY PLANS
DO NOT USE FOR CONSTRUCTION

PLANS PREPARED BY:

MULKEY
ENGINEERS & CONSULTANTS
PO Box 33127
Raleigh, N.C. 27636
(919) 851-1918
(919) 851-1918 (FAX)
WWW.MULKEYINC.COM



P2000_rdy_part EH_02_CW_08-15-13.dgn 8/8/2013 3:43:28 PM

U–4751 & R–3300 NEW HANOVER & PENDER COUNTIES
STATE PROJECT 40191.1.2
EXTENSION OF SR 1409 TO THE WILMINGTON BYPASS AND CONSTRUCTION OF
HAMPSTEAD BYPASS FROM WILMINGTON BYPASS TO US 17 NORTH OF HAMPSTEAD

# ALTERNATE EH

(SHEET 3 OF 6)

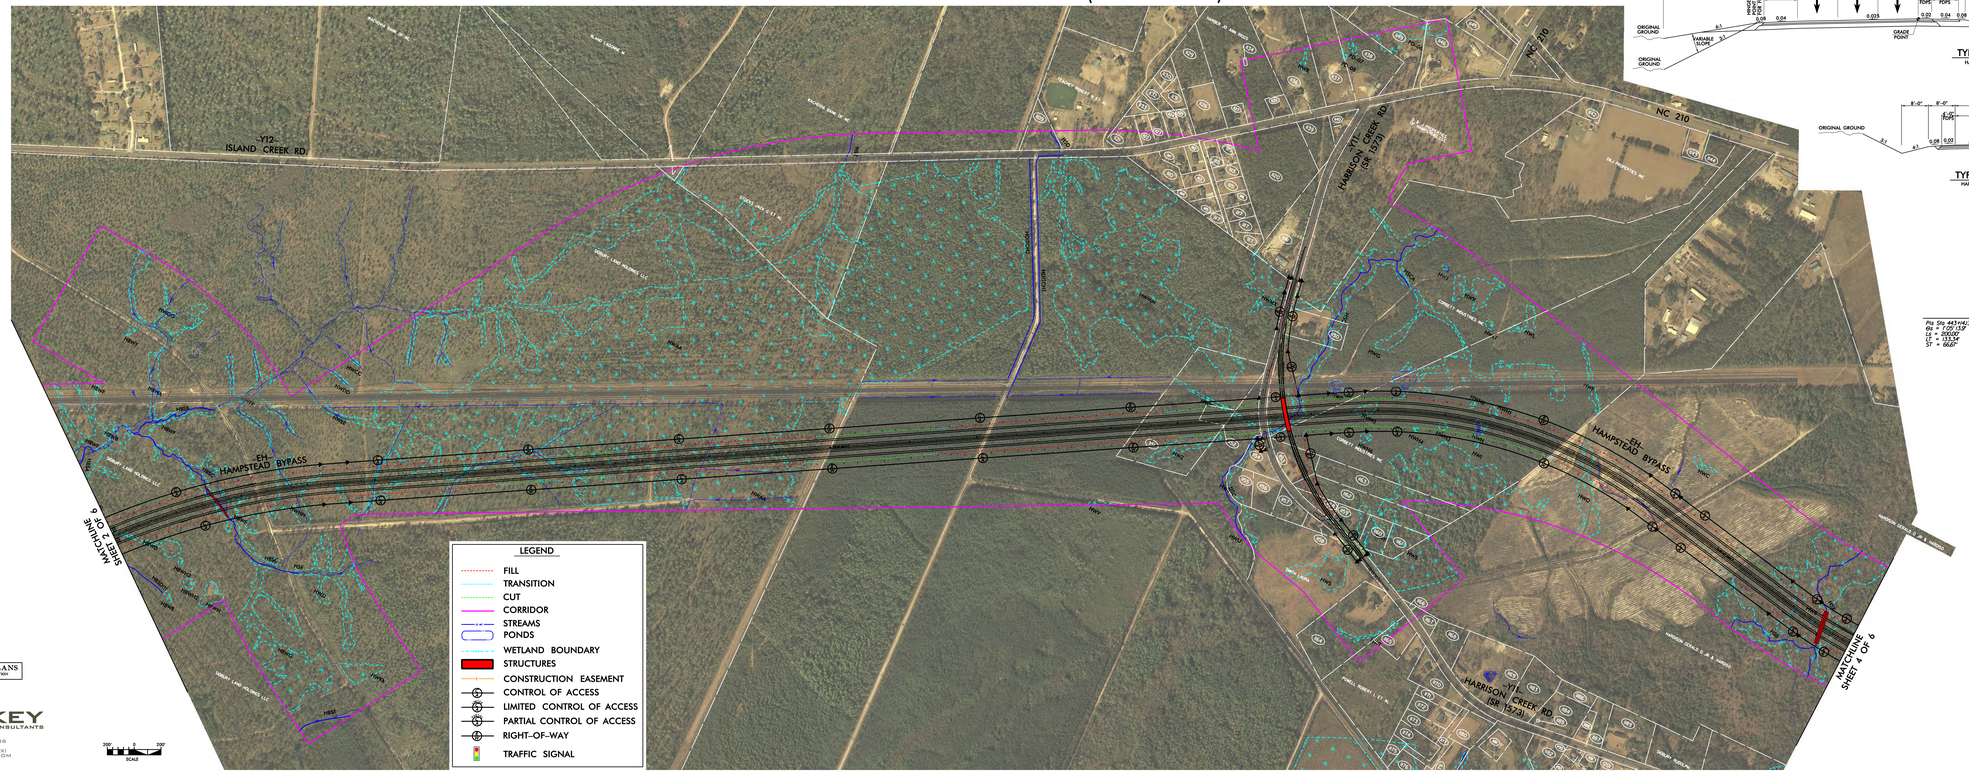


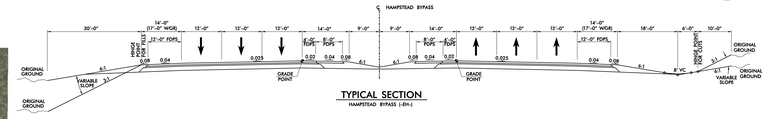


TYPICAL SECTION
HAMPSTEAD BYPASS (-EH-)

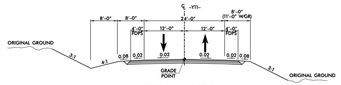


TYPICAL SECTION
HARRISON CREEK RD. (-Y11-)










-Y12-
Pt Sta 2+14.63
Δ = 54°52'07.8" (LT)
D = 7°00'27.6"
T = 1,067.03'
L = 960.00'
R = 1,909.00'
SE = 04





SCALE 200' 0 200'

PRELIMINARY PLANS
DO NOT USE FOR CONSTRUCTION

PLANS PREPARED BY:

MULKEY
ENGINEERS & CONSULTANTS
PO Box 33127
Raleigh, N.C. 27636
(919) 851-1918
(919) 851-1918 (FAX)
WWW.MULKEYINC.COM

PRELIMINARY PLANS
DO NOT USE FOR CONSTRUCTION

PLANS PREPARED BY:

MULKEY
ENGINEERS & CONSULTANTS
PO Box 33127
Raleigh, N.C. 27636
(919) 851-1918
(919) 851-1918 (FAX)
WWW.MULKEYINC.COM

P2000_clip_part EH_03_CW_08-15-13.dgn 8/8/2013 3:13:28 PM

U–4751 & R–3300 NEW HANOVER & PENDER COUNTIES
STATE PROJECT 40191.1.2
EXTENSION OF SR 1409 TO THE WILMINGTON BYPASS AND CONSTRUCTION OF
HAMPSTEAD BYPASS FROM WILMINGTON BYPASS TO US 17 NORTH OF HAMPSTEAD

# ALTERNATE EH

(SHEET 4 OF 6)

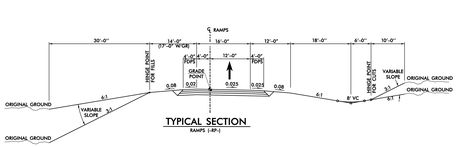


TYPICAL SECTION
RAMPS (-RP-)

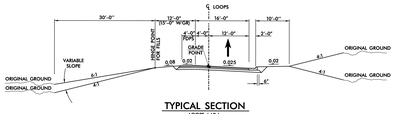


TYPICAL SECTION
LOOPS (-LP-)

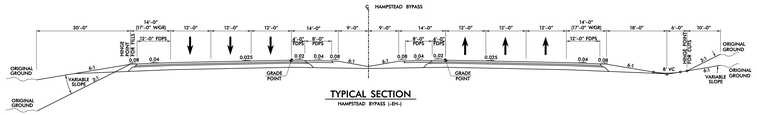


TYPICAL SECTION

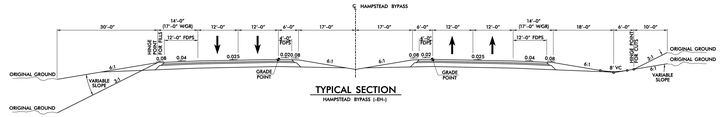


TYPICAL SECTION

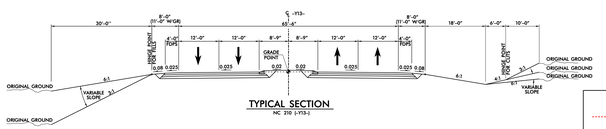


TYPICAL SECTION
NC 210 (-Y13-)

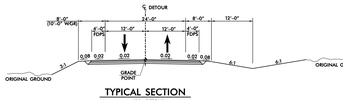


TYPICAL SECTION
-Y13- DETOUR

SCALE
200' 0 200'

LEGEND
- FILL
- TRANSITION
- CUT
- CORRIDOR
- STREAMS
- PONDS
- WETLAND BOUNDARY
- STRUCTURES
- CONSTRUCTION EASEMENT
- CONTROL OF ACCESS
- LIMITED CONTROL OF ACCESS
- PARTIAL CONTROL OF ACCESS
- RIGHT–OF–WAY
- TRAFFIC SIGNAL

PRELIMINARY PLANS
DO NOT USE FOR CONSTRUCTION

PLANS PREPARED BY:


MULKEY
ENGINEERS & CONSULTANTS
PO Box 33127
Raleigh, N.C. 27636
(919) 851-1918 (TEL)
(919) 851-1918 (FAX)
WWW.MULKEYINC.COM


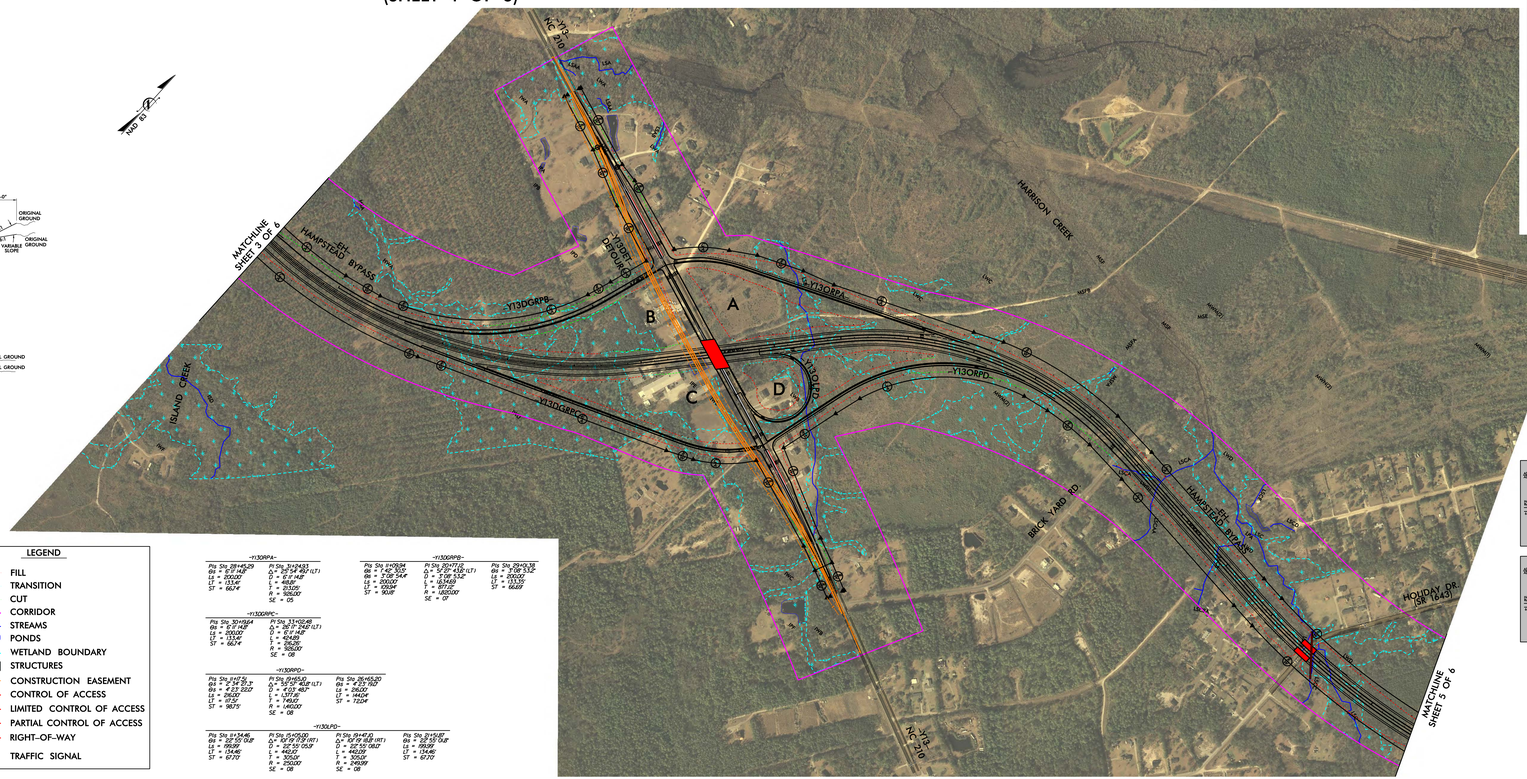


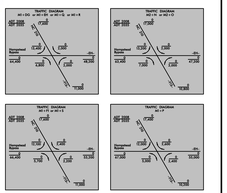


PRELIMINARY PLANS
DO NOT USE FOR CONSTRUCTION

PLANS PREPARED BY:


MULKEY
ENGINEERS & CONSULTANTS
PO Box 33127
Raleigh, N.C. 27636
(919) 851-1918 (TEL)
(919) 851-1918 (FAX)
WWW.MULKEYINC.COM



P2000_rdy_part EH_04_CW_08.15.13.dgn 8/9/2013 9:39:44 AM

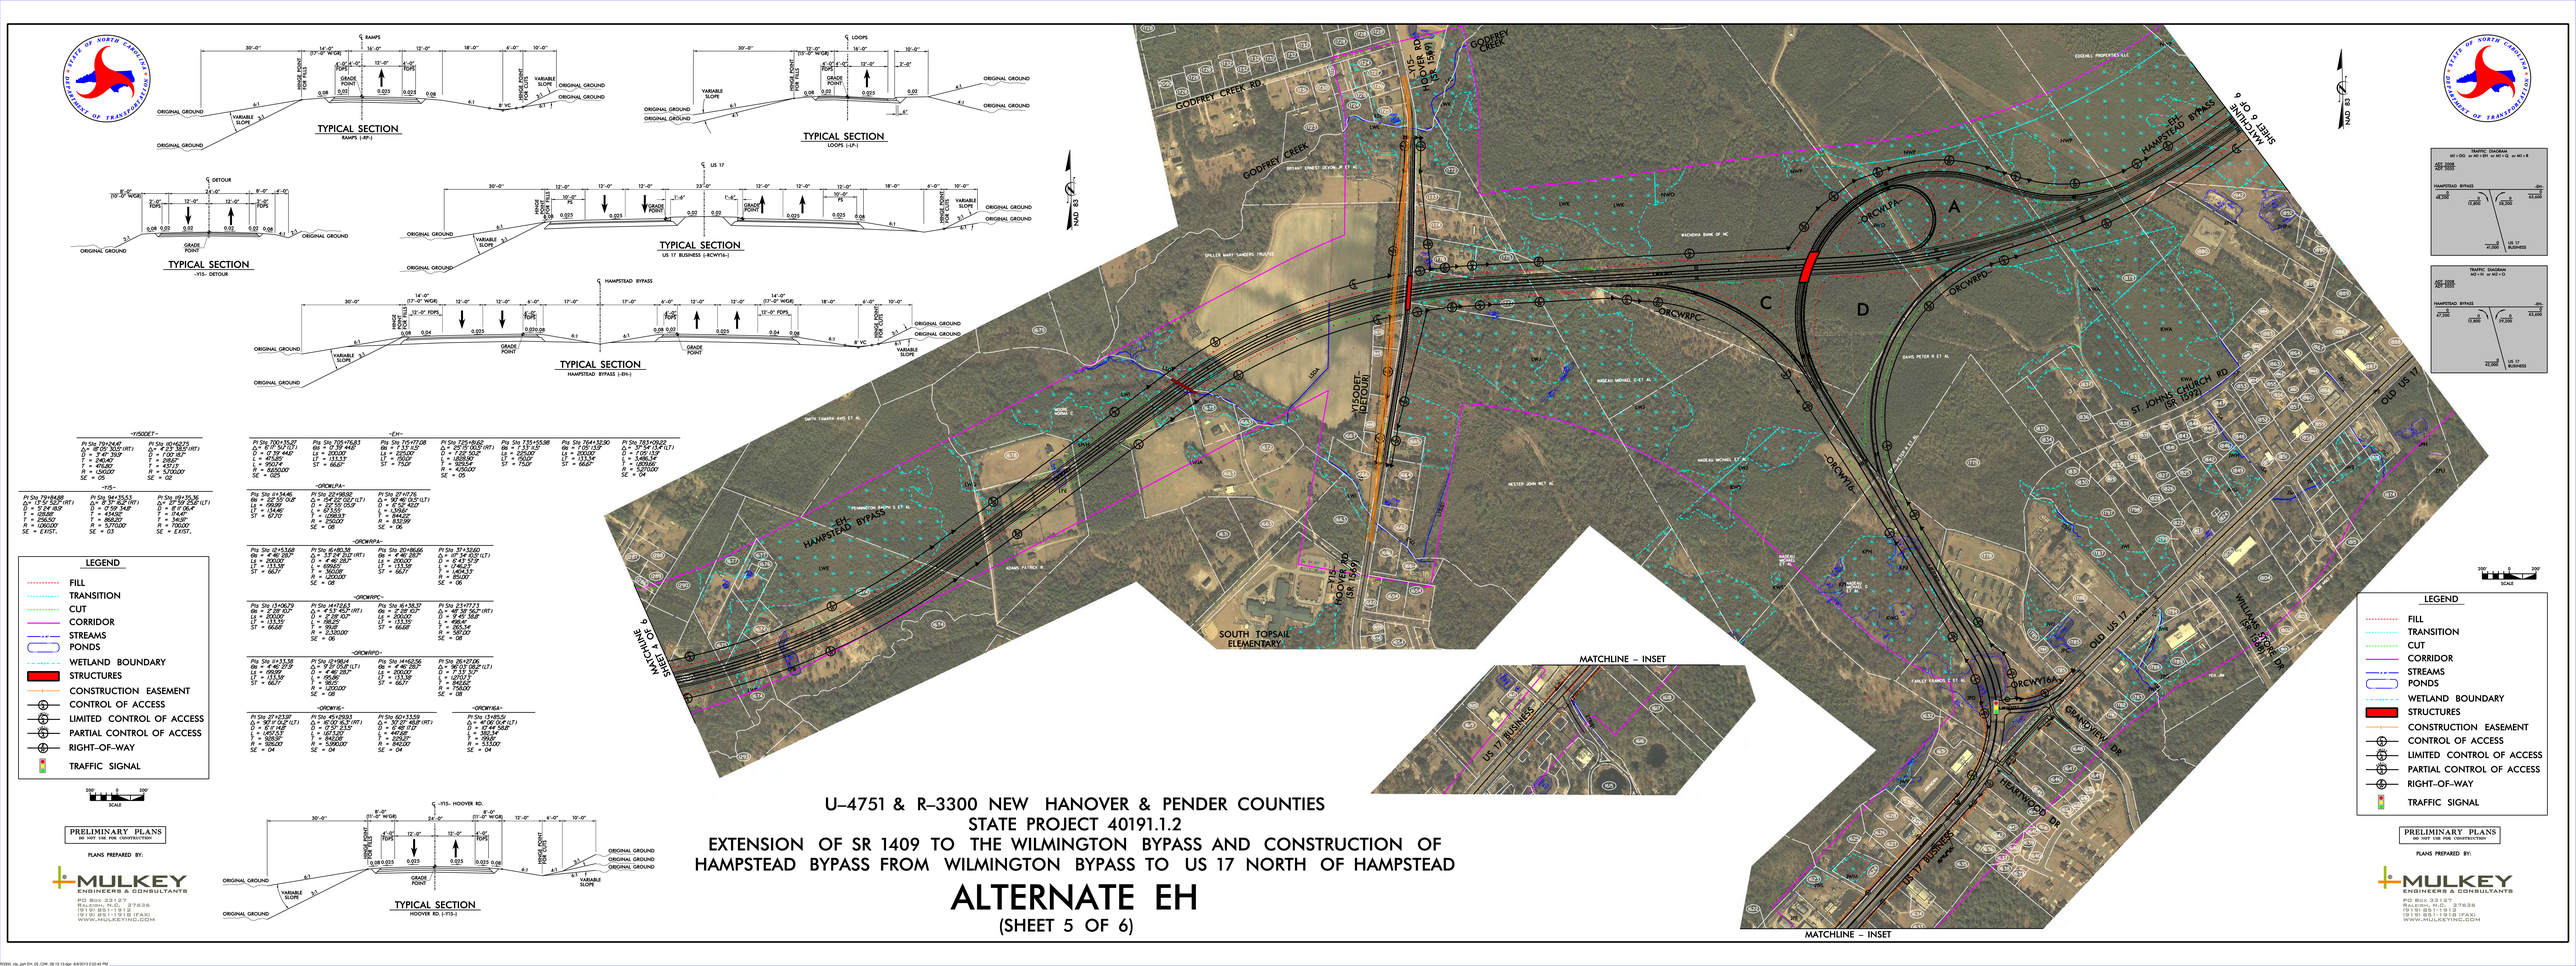
RAMPS
TYPICAL SECTION
RAMPS (-RP-)
LOOPS
TYPICAL SECTION
LOOPS (-LP-)
DETOUR
TYPICAL SECTION
-Y15- DETOUR
US 17
TYPICAL SECTION
US 17 BUSINESS (-RCWY15-)
HAMPSTEAD BYPASS
TYPICAL SECTION
HAMPSTEAD BYPASS (-EH-)
-Y15- HOOVER RD.
TYPICAL SECTION
HOOVER RD. (-Y15-)
-Y15DET-
-Y15-
-EH-
LEGEND
FILL
TRANSITION
CUT
CORRIDOR
STREAMS
PONDS
WETLAND BOUNDARY
STRUCTURES
CONSTRUCTION EASEMENT
CONTROL OF ACCESS
LIMITED CONTROL OF ACCESS
PARTIAL CONTROL OF ACCESS
RIGHT-OF-WAY
TRAFFIC SIGNAL
SCALE
PRELIMINARY PLANS
DO NOT USE FOR CONSTRUCTION
PLANS PREPARED BY:
MULKEY
ENGINEERS & CONSULTANTS
PO Box 33127
Raleigh, N.C. 27636
(919) 851-1918
(919) 851-1918 (FAX)
WWW.MULKEYINC.COM
NAD 83
SHEET 6 OF 6
MATCHLINE
MATCHLINE – INSET
GODFREY CREEK
GODFREY CREEK RD.
-Y15- HOOVER RD (SR 1549)
HAMPSTEAD BYPASS
-Y15DET- DETOUR
ST. JOHNS CHURCH RD (SR 1592)
OLD US 17
US 17 BUSINESS
GRANDVIEW DR
SOUTH TOPSAIL ELEMENTARY
TRAFFIC DIAGRAM
MO = DO or MO = EH or MO = G or MO = B
MO = N or MO = O
U–4751 & R–3300 NEW HANOVER & PENDER COUNTIES
STATE PROJECT 40191.1.2
EXTENSION OF SR 1409 TO THE WILMINGTON BYPASS AND CONSTRUCTION OF
HAMPSTEAD BYPASS FROM WILMINGTON BYPASS TO US 17 NORTH OF HAMPSTEAD
ALTERNATE EH
(SHEET 5 OF 6)

U–4751 & R–3300 NEW HANOVER & PENDER COUNTIES
STATE PROJECT 40191.1.2
EXTENSION OF SR 1409 TO THE WILMINGTON BYPASS AND CONSTRUCTION OF HAMPSTEAD BYPASS FROM WILMINGTON BYPASS TO US 17 NORTH OF HAMPSTEAD

# ALTERNATE EH

(SHEET 6 OF 6)

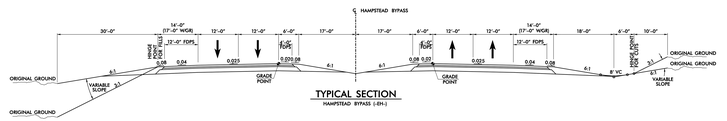


-EH-

| | | | | | |
|---|---|---|---|---|---|



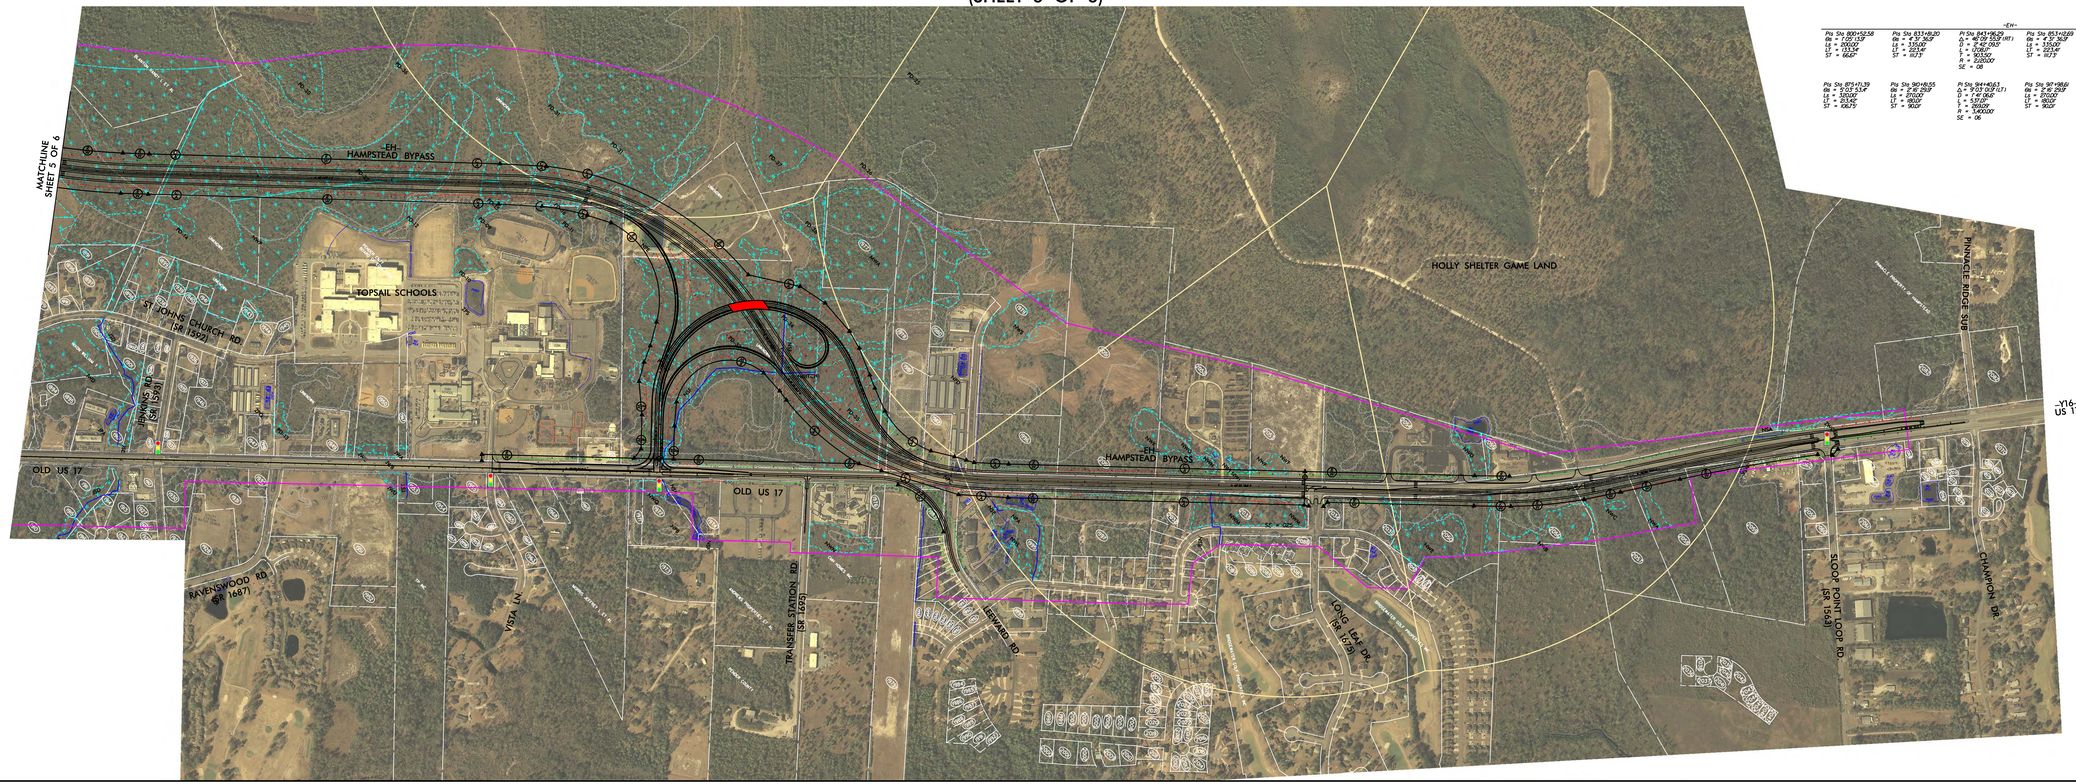


LEGEND
- FILL
- TRANSITION
- CUT
- CORRIDOR
- STREAMS
- PONDS
- WETLAND BOUNDARY
- STRUCTURES
- CONSTRUCTION EASEMENT
- CONTROL OF ACCESS
- LIMITED CONTROL OF ACCESS
- PARTIAL CONTROL OF ACCESS
- RIGHT–OF–WAY
- TRAFFIC SIGNAL
- RCW FORAGING HABITAT BOUNDARY

300' 0 300' SCALE

PRELIMINARY PLANS
DO NOT USE FOR CONSTRUCTION

PLANS PREPARED BY:


MULKEY
ENGINEERS & CONSULTANTS
PO Box 33127
Raleigh, NC 27636
(919) 851-1918
(919) 851-1918 (FAX)
WWW.MULKEYINC.COM



LEGEND
- FILL
- TRANSITION
- CUT
- CORRIDOR
- STREAMS
- PONDS
- WETLAND BOUNDARY
- STRUCTURES
- CONSTRUCTION EASEMENT
- CONTROL OF ACCESS
- LIMITED CONTROL OF ACCESS
- PARTIAL CONTROL OF ACCESS
- RIGHT–OF–WAY
- TRAFFIC SIGNAL
- RCW FORAGING HABITAT BOUNDARY

300' 0 300' SCALE

PRELIMINARY PLANS
DO NOT USE FOR CONSTRUCTION

PLANS PREPARED BY:

MULKEY
ENGINEERS & CONSULTANTS
PO Box 33127
Raleigh, NC 27636
(919) 851-1918
(919) 851-1918 (FAX)
WWW.MULKEYINC.COM


R2000_clip_part-EH_06_CW_08-15-13.dgn 8/9/2013 9:32:17 AM