CITIZENS INFORMATIONAL WORKSHOP

PROJECT 34428.1.1 (R-2409D)
F.A. PROJECT STP-0064

TRANSYLVANIA COUNTY

US 64 (ROSMAN HIGHWAY) FROM INDIAN CREEK TO SR 1147 (FLAT CREEK VALLEY ROAD)
WORKING MAP – SUBJECT TO CHANGE – AUGUST 8, 2013
ROLL 1 OF 1

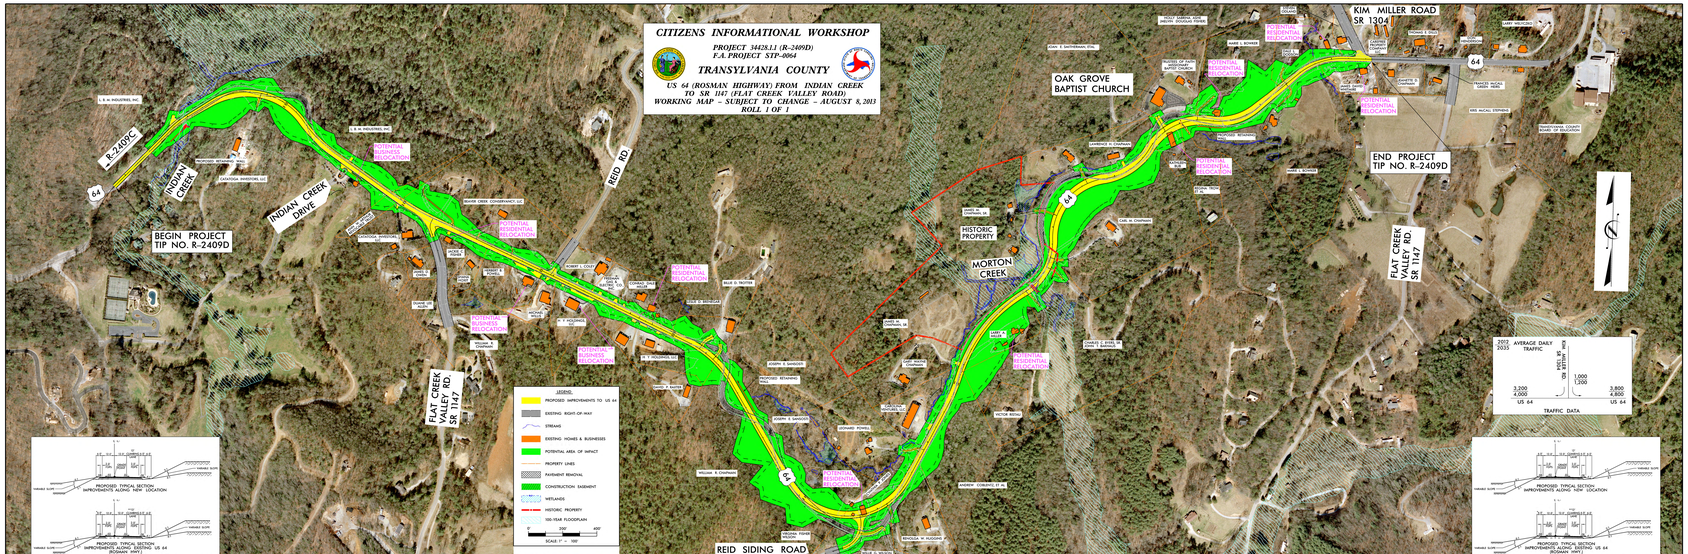

CITIZENS INFORMATIONAL WORKSHOP
PROJECT 34428.1.1 (R-2409D)
F.A. PROJECT STP-0064
TRANSYLVANIA COUNTY
US 64 (ROSMAN HIGHWAY) FROM INDIAN CREEK TO SR 1147 (FLAT CREEK VALLEY ROAD)
WORKING MAP – SUBJECT TO CHANGE – AUGUST 8, 2013
ROLL 1 OF 1