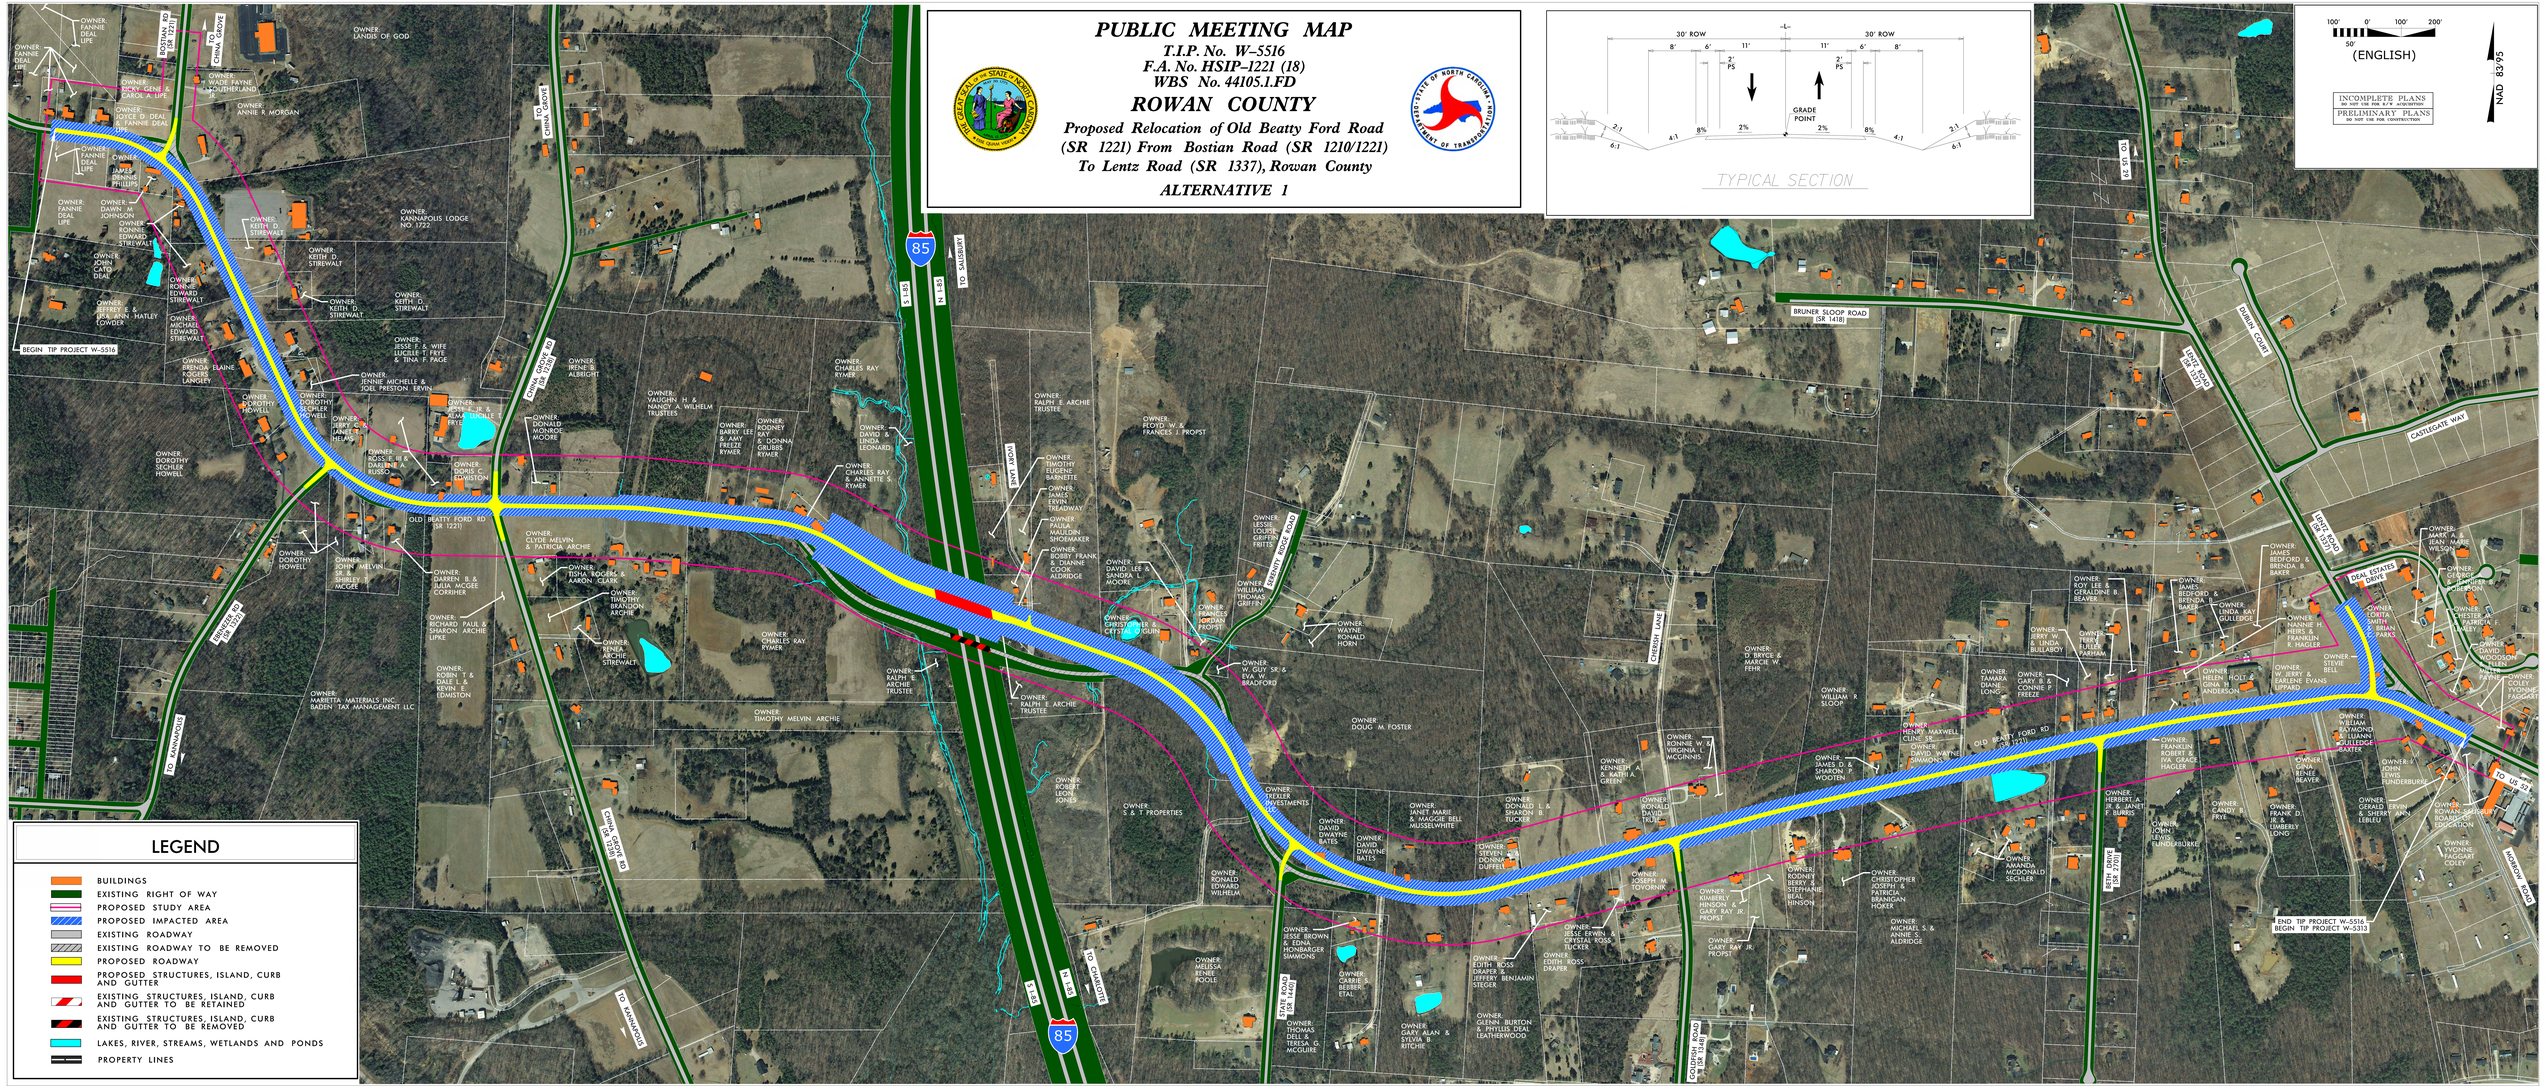
PUBLIC MEETING MAP
T.I.P. No. W-5516
F.A. No. HSIP-1221 (18)
WBS No. 44105.1.FD
ROWAN COUNTY
Proposed Relocation of Old Beatty Ford Road
(SR 1221) From Bostian Road (SR 1210/1221)
To Lentz Road (SR 1337), Rowan County
ALTERNATIVE 1
30' ROW
30' ROW
8'
6'
11'
11'
6'
8'
2' PS
2' PS
GRADE POINT
2:1
4:1
8%
2%
2%
8%
4:1
2:1
6:1
6:1
TYPICAL SECTION
100' 0' 100' 200'
50'
(ENGLISH)
INCOMPLETE PLANS
PRELIMINARY PLANS
NAD 83/95
LEGEND
BUILDINGS
EXISTING RIGHT OF WAY
PROPOSED STUDY AREA
PROPOSED IMPACTED AREA
EXISTING ROADWAY
EXISTING ROADWAY TO BE REMOVED
PROPOSED ROADWAY
PROPOSED STRUCTURES, ISLAND, CURB AND GUTTER
EXISTING STRUCTURES, ISLAND, CURB AND GUTTER TO BE RETAINED
EXISTING STRUCTURES, ISLAND, CURB AND GUTTER TO BE REMOVED
LAKES, RIVER, STREAMS, WETLANDS AND PONDS
PROPERTY LINES
BEGIN TIP PROJECT W-5516
END TIP PROJECT W-5516
BEGIN TIP PROJECT W-5313
BOSTIAN RD (SR 1221)
CHINA GROVE RD (SR 1210)
OLD BEATTY FORD RD (SR 1221)
CHINA GROVE RD (SR 1210)
BRUNER SLOOP ROAD (SR 1418)
DURHAM ROAD
LENTZ ROAD (SR 1337)
CASTLEGATE WAY
DEAL ESTATES DRIVE
BETH DRIVE (SR 2000)
HOWARD ROAD
CHERISH LANE
WOLF LANE
BENJAMIN RIDGE ROAD
COLONIAL ROAD (SR 1340)
STATE ROAD (SR 1440)
TO CHINA GROVE
TO SALISBURY
TO CHARLOTTE
TO KANNAPOLIS
TO US 52
I-85
N-85
S-85
OWNER: LANDS OF GOD
OWNER: WADE PAYNE SOUTHERLAND
OWNER: ANNIE R MORGAN
OWNER: KANNAPOLIS LODGE NO 1722
OWNER: KEITH D STIREWALT
OWNER: JESSE F & WIFE LUCILLE T FRYE & TINA F. PAGE
OWNER: JENNIE MICHELLE & JOEL PRESTON ERVIN
OWNER: JOHN JR & ALMA LUCILLE T FRYE
OWNER: DONALD MONROE MOORE
OWNER: IRENE B ALBRIGHT
OWNER: CHARLES RAY RYMER
OWNER: DAVID & LINDA LEONARD
OWNER: VAUGHN H & NANCY A WILHELM TRUSTEES
OWNER: BARRY LEE & AMY FREEZE RYMER
OWNER: RODNEY RAY & DONNA GRUBBS RYMER
OWNER: RALPH E ARCHIE TRUSTEE
OWNER: TIMOTHY EUGENE BARNETTE
OWNER: JAMES ERVIN TREADWAY
OWNER: PAULA MAULDIN SHOEMAKER
OWNER: BOBBY FRANK & DIANNE COOK ALDRIDGE
OWNER: DAVID LEE & SANDRA L MOORE
OWNER: CHRISTOPHER & CRYSTAL D GUIN
OWNER: FRANCES JORDAN PROPST
OWNER: FLOYD W & FRANCES J PROPST
OWNER: LESLIE CLYDE GRIFFIN FRITTS
OWNER: WILLIAM THOMAS GRIFFIN
OWNER: W GUY SR & EVA W BRADFORD
OWNER: WAYNE ROWAN HORN
OWNER: DOUG M FOSTER
OWNER: CLYDE MELVIN & PATRICIA ARCHIE
OWNER: TISHA ROGERS & AARON CLARK
OWNER: TIMOTHY BRANDON ARCHIE
OWNER: RENEA ARCHIE STIREWALT
OWNER: DARREN B & JULIA MCGEE CORRIHER
OWNER: RICHARD PAUL & SHARON ARCHIE LIPKE
OWNER: ROBIN T & DALE L & KEVIN E EDMISTON
OWNER: CHARLES RAY RYMER
OWNER: TIMOTHY MELVIN ARCHIE
OWNER: MARIETTA MATERIALS INC. BADEN TAX MANAGEMENT LLC
OWNER: ROBERT LEVON JONES
OWNER: S & T PROPERTIES
OWNER: RONALD EDWARD WILHELM
OWNER: MELISSA RENEE POOLE
OWNER: TIMOTHY MELVIN ARCHIE
OWNER: DOROTHY SECHLER HOWELL
OWNER: DOROTHY SECHLER HOWELL
OWNER: DOROTHY HOWELL
OWNER: JOHN MELVIN & SHIRLEY MCGEE
OWNER: FANNIE DEAL LIFE
OWNER: JAMES DENNIS PHILLIPS
OWNER: DAWN M JOHNSON
OWNER: JOHNNIE EDWARD STIREWALT
OWNER: JOHN CATO DEAL
OWNER: JEFFREY & JEAN ANN HATLEY LOWDER
OWNER: MICHAEL EDWARD STIREWALT
OWNER: BRENDA ELAINE ROGERS LANGLEY
OWNER: JOYCE D DEAL & FANNIE DEAL JR
OWNER: BOBBY GENE & CAROL A LIFE
OWNER: JERRY G & JANET H HELMS
OWNER: ROSS E III & DARLENE A RUSSO
OWNER: DENIS C LEWISTON
OWNER: JANET MARIE & MAGGIE BELL MUSSELWHITE
OWNER: DAVID DWAYNE BATES
OWNER: DAVID DWAYNE BATES
OWNER: KELLER INVESTMENTS LLC
OWNER: DONALD L & SHARON B TUCKER
OWNER: DEREK M DUFFIELD
OWNER: JESSE BROWN & EDNA HENBARGER SIMMONS
OWNER: CARRIE S BEBBER ETAL
OWNER: THOMAS DELL & TERESA O MCGUIRE
OWNER: GARY ALAN & SYLVIA B RITCHIE
OWNER: EDITH ROSS DRAPER & JEFFERY BENJAMIN STEGER
OWNER: GLENN BURTON & PHYLLIS DEAL LEATHERWOOD
OWNER: JESSE ERWIN & CRYSTAL ROSS TUCKER
OWNER: EDITH ROSS DRAPER
OWNER: KENNETH A & KATHY A GREEN
OWNER: RONALD DAVID TROY
OWNER: JOSEPH W TOVORNIK
OWNER: KIMBERLY HINSON & GARY RAY JR PROPST
OWNER: GARY RAY JR PROPST
OWNER: RONNIE W & VIRGINIA L MCGINNIS
OWNER: DAVID WAYNE SIMMONS
OWNER: RODNEY BERRY & STEPHANIE BEAL HINSON
OWNER: CHRISTOPHER JOSEPH & PATRICIA BRANIGAN HORER
OWNER: MICHAEL S & ANNIE S ALDRIDGE
OWNER: AMANDA MCDONALD SECHLER
OWNER: HENRY MAXWELL CLINE SR
OWNER: WILLIAM R SLOOP
OWNER: JAMES D & SHARON P WOOTEN
OWNER: ROY LEE & GERALDINE B BEAVER III
OWNER: TERRY FULLER FARNHAM
OWNER: GARY W & LINDA BULLABOY
OWNER: TAMARA DIANE LONG
OWNER: CARY R & CONNIE P FREEZE
OWNER: T BRYCE & MARCIE W FEHR
OWNER: JAMES BEDFORD & BRENDA B BAKER
OWNER: LINDA KAY GULLEDGE
OWNER: HELEN J ROLT &
OWNER: JAMES BEDFORD & BRENDA B BAKER
OWNER: NANNIE H HEIRS & FRANKLIN K HAGLER
OWNER: W JERRY & DARLENE EVANS LEPPARD
OWNER: FRANKLIN ROBERT & IVA GRACE HAGLER
OWNER: HERBERT A JR & JANET F BURRIS
OWNER: JOHN LEWIS TUNDERBURKE
OWNER: GINA RENEE BEAVER
OWNER: FRANK D JR & LIMBERLY LOND
OWNER: GERALD IRVIN & SHERRY ANN LIBLEY
OWNER: ROWAN-SALISBURY BOARD OF EDUCATION
OWNER: YVONNE FAGGART COLEY
OWNER: COLEY YVONNE FAGGART
OWNER: MARK A & JEAN MARIE WILSON
OWNER: GEORGE & ANNE JOHNSON
OWNER: CHESTER A JR & LINDA H SMITH
OWNER: DAVID & DEBORAH SPENCER
OWNER: STEVIE BELL
OWNER: WILLIAM RAYMOND & LEANN GULLEDGE BAKER
OWNER: CANDY R FRYE
OWNER: DAVID & DEBORAH SPENCER
OWNER: CHESTER A JR & LINDA H SMITH
OWNER: ROY LEE & GERALDINE B BEAVER III
OWNER: CLYDE MELVIN & PATRICIA ARCHIE
OWNER: DONALD MONROE MOORE
OWNER: CHARLES RAY RYMER
OWNER: RALPH E ARCHIE TRUSTEE
OWNER: RALPH E ARCHIE TRUSTEE
OWNER: FLOYD W & FRANCES J PROPST
OWNER: VAUGHN H & NANCY A WILHELM TRUSTEES
OWNER: TIMOTHY EUGENE BARNETTE
OWNER: JAMES ERVIN TREADWAY
OWNER: PAULA MAULDIN SHOEMAKER
OWNER: BOBBY FRANK & DIANNE COOK ALDRIDGE
OWNER: DAVID LEE & SANDRA L MOORE
OWNER: CHRISTOPHER & CRYSTAL D GUIN
OWNER: FRANCES JORDAN PROPST
OWNER: LESLIE CLYDE GRIFFIN FRITTS
OWNER: WILLIAM THOMAS GRIFFIN
OWNER: W GUY SR & EVA W BRADFORD
OWNER: WAYNE ROWAN HORN
OWNER: DOUG M FOSTER
OWNER: KENNETH A & KATHY A GREEN
OWNER: RONALD DAVID TROY
OWNER: RONNIE W & VIRGINIA L MCGINNIS
OWNER: DAVID WAYNE SIMMONS
OWNER: JAMES D & SHARON P WOOTEN
OWNER: WILLIAM R SLOOP
OWNER: T BRYCE & MARCIE W FEHR
OWNER: GARY W & LINDA BULLABOY
OWNER: TAMARA DIANE LONG
OWNER: CARY R & CONNIE P FREEZE
OWNER: TERRY FULLER FARNHAM
OWNER: ROY LEE & GERALDINE B BEAVER III
OWNER: HENRY MAXWELL CLINE SR
OWNER: DAVID & DEBORAH SPENCER
OWNER: STEVIE BELL
OWNER: CHESTER A JR & LINDA H SMITH
OWNER: GEORGE & ANNE JOHNSON
OWNER: MARK A & JEAN MARIE WILSON
OWNER: COLEY YVONNE FAGGART
OWNER: YVONNE FAGGART COLEY
OWNER: ROWAN-SALISBURY BOARD OF EDUCATION
OWNER: GERALD IRVIN & SHERRY ANN LIBLEY
OWNER: FRANK D JR & LIMBERLY LOND
OWNER: GINA RENEE BEAVER
OWNER: JOHN LEWIS TUNDERBURKE
OWNER: CANDY R FRYE
OWNER: HERBERT A JR & JANET F BURRIS
OWNER: FRANKLIN ROBERT & IVA GRACE HAGLER
OWNER: W JERRY & DARLENE EVANS LEPPARD
OWNER: NANNIE H HEIRS & FRANKLIN K HAGLER
OWNER: JAMES BEDFORD & BRENDA B BAKER
OWNER: LINDA KAY GULLEDGE
OWNER: HELEN J ROLT &
OWNER: JAMES BEDFORD & BRENDA B BAKER
OWNER: WILLIAM RAYMOND & LEANN GULLEDGE BAKER
OWNER: STEVIE BELL