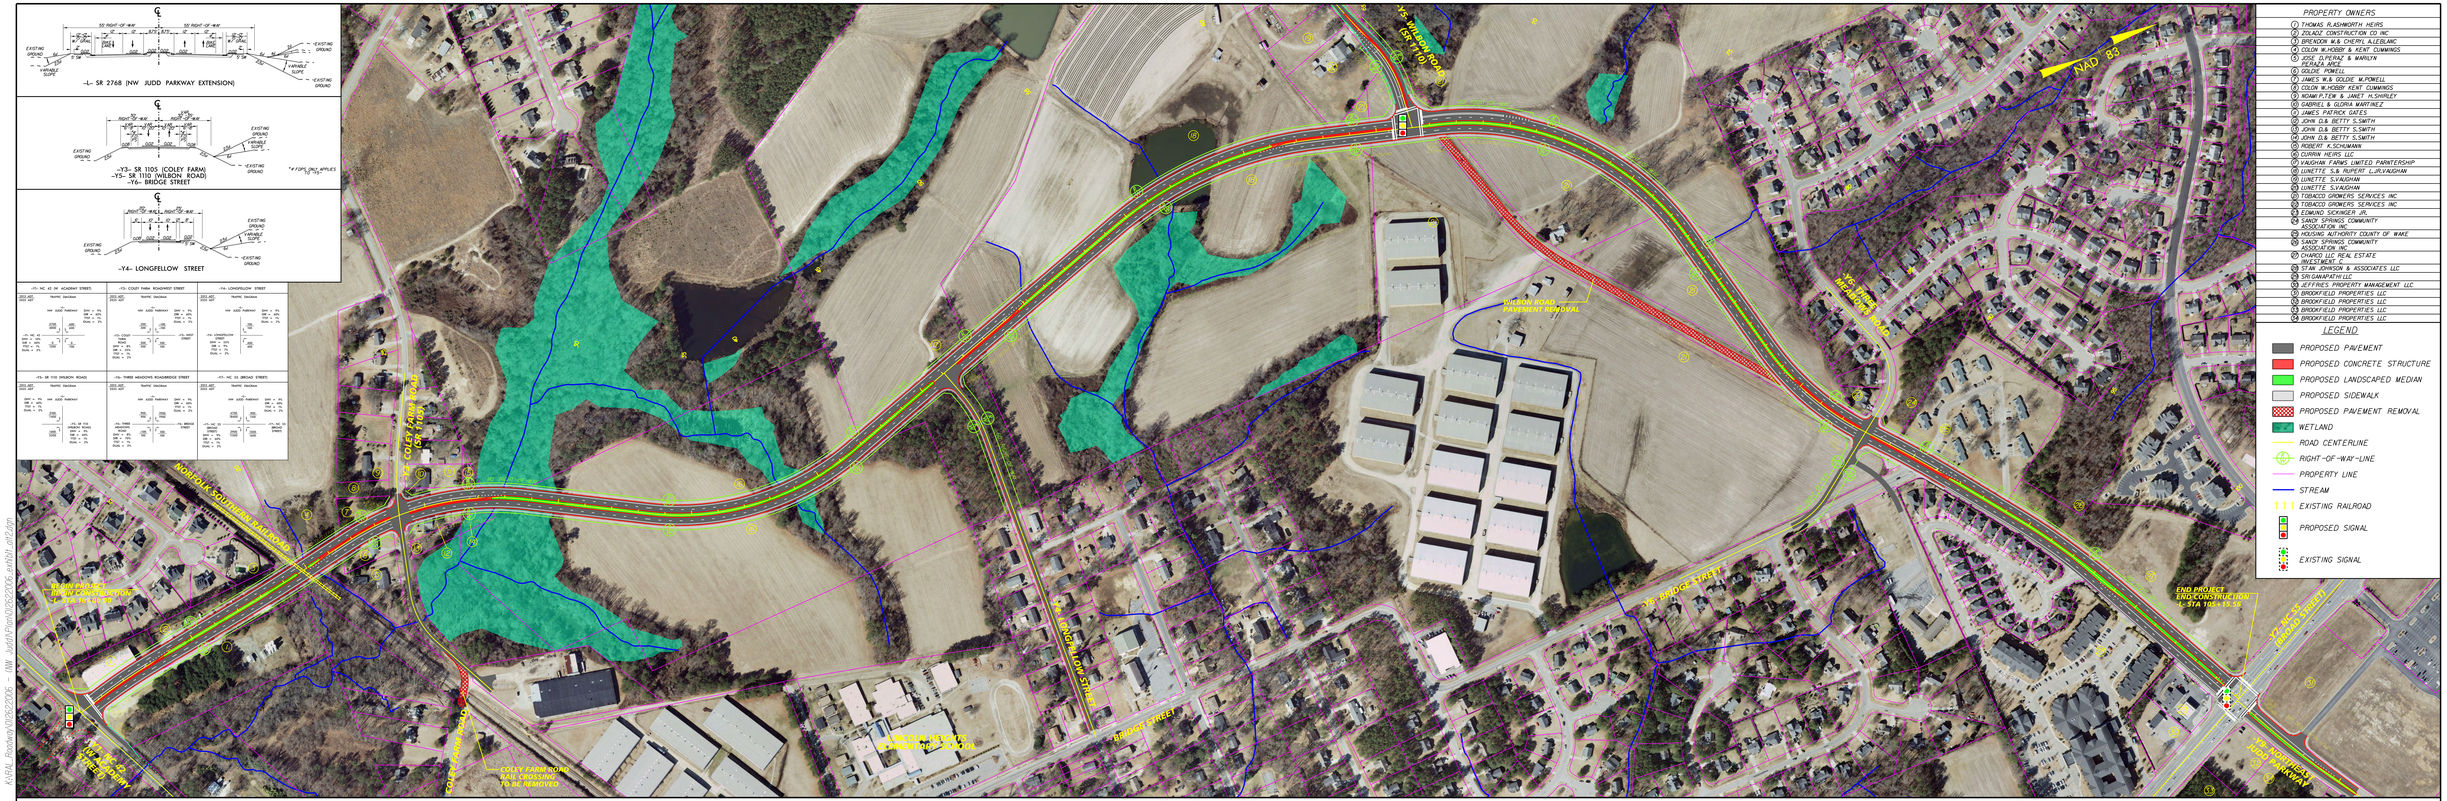

FUNCTIONAL PLANS
DO NOT USE FOR CONSTRUCTION

INCOMPLETE PLANS
DO NOT USE FOR R/W ACQUISITION

FUQUAY-VARINA, NORTH CAROLINA

PUBLIC MEETING MAP

TIP PROJECT U-5317

WAKE COUNTY

NORTHWEST JUDD PARKWAY (SR 2768)

NORTHWEST JUDD PARKWAY EXTENSION – ALTERNATIVE 2

Kimley-Horn and Associates, Inc.

FUNCTIONAL PLANS SUBJECT TO CHANGE

100 50 0 100 200

KARAL Brandon\10/05/2006 - NW JuddAlt2\dgn\10/05/2006 ashbit jul12.dgn

11/17/2013