DESIGN PUBLIC HEARING MAP

PROJECT 34147 (I-0911A)
F.A. PROJECT F-35-1(1)

DAVIE AND FORSYTH COUNTY

I-40 PAVEMENT REHABILITATION AND CONSTRUCT ADDITIONAL LANES

From West of NC 801 in Davie County to East of SR 1101 (Harper Road / Tanglewood Business Park Road) in Forsyth County

ROLL 1 OF 2

DESIGN PUBLIC HEARING MAP
PROJECT 34147 (I-0911A)
F.A. PROJECT F-35-1(1)
DAVIE AND FORSYTH COUNTY
I-40 PAVEMENT REHABILITATION AND CONSTRUCT ADDITIONAL LANES
From West of NC 801 in Davie County to East of SR 1101 (Harper Road / Tanglewood Business Park Road) in Forsyth County
ROLL 1 OF 2

NAD 83

INCOMPLETE PLANS
DO NOT USE FOR R/W ACQUISITION
PRELIMINARY PLANS
DO NOT USE FOR CONSTRUCTION

DESIGN DATA		
Functional Class.	=	Interstate
Design Speed	=	70 mph
Max. Superelev.	=	0.08

100' 0' 100' 200'
(ENGLISH)

LEGEND

- EXISTING RIGHT OF WAY
- PROPOSED RIGHT OF WAY
- PROPOSED EASEMENTS (DRAINAGE, CONSTRUCTION, AND UTILITY)
- EXISTING ROADWAY
- EXISTING ROADWAY TO BE RESURFACED
- PROPOSED ROADWAY
- PROPOSED STRUCTURES, ISLAND, CURB AND GUTTER
- EXISTING STRUCTURES, ISLAND, CURB AND GUTTER TO BE RETAINED
- LAKES, RIVER, STREAMS AND PONDS
- EXISTING UTILITY EASEMENT
- CEMETERIES
- EXISTING CONTROL OF ACCESS
- PRESENT ADT / FUTURE ADT
- PROPERTY LINES
- NOISE SENSITIVE AREA
- HISTORIC PROPERTY BOUNDARY
- PROPOSED CONTROL OF ACCESS

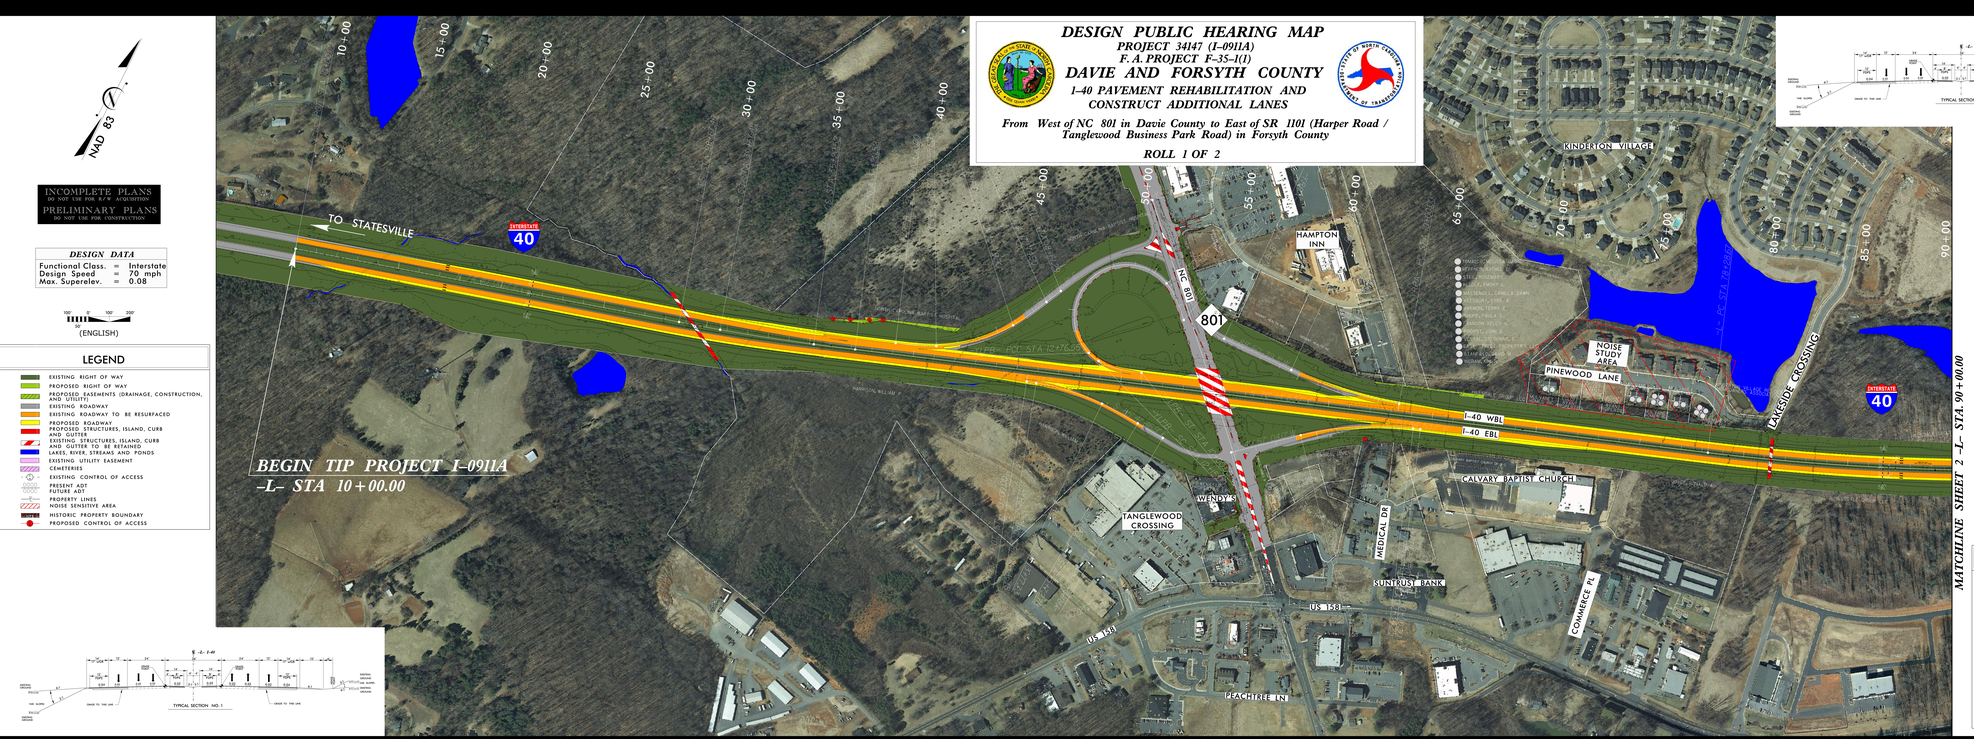

-L- I-40

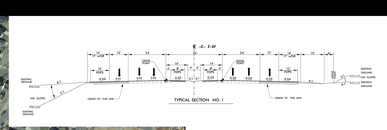

	NC 801
2013 ADT	12300
2035 ADT	16800
38700	1200 + 6600 = 54300
I-40 59600	1700 + 11400 = 86300
	2300 + 12500 = 19300
	2800 + 19800 = 26300

NAD 83
100' 0' 100' 200'
(ENGLISH)
INCOMPLETE PLANS
DO NOT USE FOR R/W ACQUISITION
PRELIMINARY PLANS
DO NOT USE FOR CONSTRUCTION
DESIGN DATA
Functional Class. = Interstate
Design Speed = 70 mph
Max. Superelev. = 0.08
LEGEND
EXISTING RIGHT OF WAY
PROPOSED RIGHT OF WAY
PROPOSED EASEMENTS (DRAINAGE, CONSTRUCTION, AND UTILITY)
EXISTING ROADWAY
EXISTING ROADWAY TO BE RESURFACED
PROPOSED ROADWAY
PROPOSED STRUCTURES, ISLAND, CURB AND GUTTER
EXISTING STRUCTURES, ISLAND, CURB AND GUTTER TO BE RETAINED
LAKES, RIVER, STREAMS AND PONDS
EXISTING UTILITY EASEMENT
CEMETERIES
EXISTING CONTROL OF ACCESS
PRESENT ADT / FUTURE ADT
PROPERTY LINES
NOISE SENSITIVE AREA
HISTORIC PROPERTY BOUNDARY
PROPOSED CONTROL OF ACCESS