PUBLIC MEETING MAP
PROJECT 42263.1.1 (B-5121 / B-5317)
F.A. PROJECT BRNHS-0070(119) / BRNHS-0070(149)
WAKE COUNTY
CAPITAL BOULEVARD BRIDGE REPLACEMENTS
BRIDGE 227 OVER PEACE STREET
BRIDGE 211 OVER CAPITAL BOULEVARD
ALTERNATIVES W-BASE & P-BASE

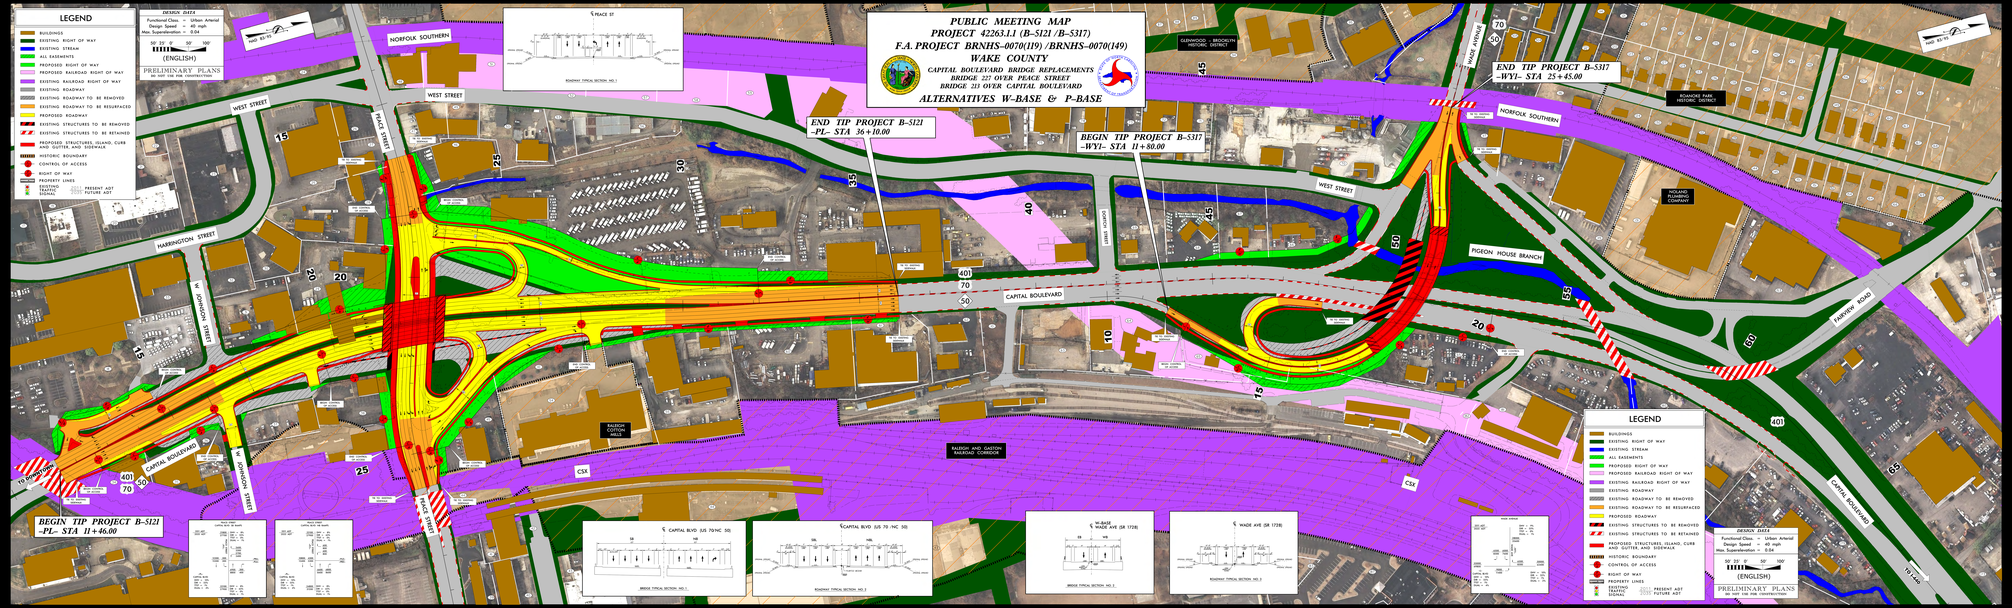

NORTH CAROLINA STATE OF
HARRINGTON STREET STORE LLC
WAKE COUNTY
CROSSROFT LIMITED PARTNERSHIP THE
BARLOWE FARMS & LAND INC
ROSENSOHN PROPERTIES LLC
SOI PTNR LLC
WB WEST LLC
NORTHFIELD & SOUTHERN RAILROAD CO
CAPITAL BOULEVARD
CARROLL RICHARD
BARN MARGARET ALTMAN ETAL
CHASSOR INVESTMENTS LLC
FULLER MARVIN WAYNE
WAKE FAMILY PROPERTIES OF RALEIGH I
WALGREENE LIMITED SUCCESSOR TRUSTEE
GOVEA & WILSON
PATTON DAVID
PATTON DAVID
CARTER WILLIAM C
SOUTHEAST RAILROAD CONTRACTORS ASSOCIATION OF NORTH CAROLINA
WC SUTTON LLC
WIRELESS COMMUNICATIONS CORP
TOPS PETROLEUM CORP
ST MARTIN JOYCE LLC
ROSENSOHN PROPERTIES LLC
SIMONS WILLIAM
GREGORY & PARKER SEGUNDO LLC
MURRELL STEVEN LLC
MOHAN* ANN ASSOCIATES LLC
JAMES H ANDERSON LLC
FLYNN DOROTHY LEWIS FLYNN, EDWIN E
SOUTHERLAND P
FLYNN EDWIN E JR
FLYNN EDWIN E JR ETAL
LEE HEATHER
KOTHARI LLC
MAR PROPERTIES LLC
COTTON MILL CONTEMPORARY THE
JOHNSON PHILLIP M
BRANNELL JACQUELINE & EDWIN G
LINCOLN THEATER ASSOCIATES LLC
POLLO L WAYNE
POLLO L WAYNE
U WALL REAL ESTATE CO
UNITED REAL ESTATE CO
MCCANDLESS LLC
NC DEPARTMENT OF TRANSPORTATION
CAPITAL MONT LLC
MACFIELD LITTLETON E & SUSAN S
HOFER ELIZABETH
BARNES & BARNES FAMILY TRUST
BARNES R JOHN
DPR JAMES R & KATHY HOUSE
THOMAS COUNCILL OF CAROLINA INC
PRICE FRED W & JOYCE C
HOFFMAN THEODORE C
ABBOTT W WALKER LLC
FLYNN PROPERTIES LLC
QUALITY SALES COMPANY INC
JOHNSON NEIL K
BRAMHAM* CORTLEY ALLEN
KING BENJAMIN R & ONA T BALL
HOFER ELIZABETH
HOFER & SONS LLC
GRACE SQUARE ASSOCIATES LLC
BARNELLA GEORGE W & NANCY R
DAVIS REBECKA W & JERRY A
CARTER GEORGE WILLIAM JR & MARE B
YOUNG MARY HOYLE
ABERNATHY* DONALD E, RUSSELL SUZANNE
FAIRLANE 3 PARTNERS LLC
BRAMHAM* CORTLEY ALLEN
BRAMHAM GERSHON R TRUSTEE BRYAN REBECCA JO
KEPFFLER JAY J
FALLS BRIANA SOLLIFFER
TAYLOR BARBARA WADE
COHEN MARY T
JETER JOHN E
JETER JOHN E
FOSS HELEN D
WATERFIELD WILLIAM WATERFIELD,ALARIS, DIANA
FITZPATRICK TRUS T
CALDWELL PHILIP A DRUID
WILMAR PROPERTIES INC
HOLLIS JAMES E JR
EDWARD MICHAEL BENJIT
BRATTON RICHARD M
BRATTON RICHARD M
DAVIS JAMES EDWARD
BULLOCK DAVID E
TURNER WILMAR TURNER JAMES TRUSTEES
SMITH NICHOLAS P & MORGAN LINDSAY
O'CONNOR PATRICK T
BLAKELY CONSTANCE PRYOR
CARLISLE LAVINSON & THELMA H
PITCHFORD MARETTE GARRAND
BELLAMY JOHN P SHARON ALAN M
LANGLY WILLIAM M
KEARSARG ROBERT J
PITCHFORD WILLIAM J JR HELLI PATRICK
KEARSARG ROBERT J MELAUGHLIN JAMES
PARKS JOHN A & VIRGIE B
MARSHALLING N & CHRISTINA B LEONE
BRYANT JAMES
GOVEA ROBERT T GARCIA MARIA LUZ
TAP HELL ELETRIC SUPPLY INC
CALDWELL CHARLES
EARLY MARY MARIE BL JAMES W JR
BRUELL ROBERT T & BRUELL LILY M
BUCHANAN CHARLES KENNETH
BUCHANAN CHARLES
SCHULLER JOHN HANCOCKS
SMITH DANIELLE T SMITH TRUSTEE M
BLACK ELIZABETH
SLATTON JOHN T & C
CRANFORD LILLY
LEVIN CHARLES W JR
COMMERCIAL PRINTING CO
JETER MARY PRICE
BOSTIC JOHN
BOSTIC JOHN
FAIRY JOHN M
CORNELL JOHN D
BLACK & SMITH* C ALONG ANNA LLC
SMALL JIM M & PATRICIA C
BILLINGS THOMAS G ET AL
JOHNSON DAVID OF WAKE CNTY INC
CHAL JOSE T JR TRUSTEE L
CHAL JOSE T
CVS TRANSACTION NC 4
BRK BUILDING LLC THE
BURTON PLACE AMENDMENTS ASSOC INC
BRANNELL DOROTHY M
HOFER ELIZABETH
STOMMEN RICHARD T
WHITFIELD JEFFERSON
WHITE RICHARD M MARY E
WHITE RICHARD M & JOANNA JOAN
MORRIS MARTIN L
CHAMPION LLC DAVID ROBERT
LONG JOHN WILLIAM III
PAGOS GEORGE T
TAYLOR ANTHONY L + TAMMY DAVID GORDON
WHALEY KIRSTEN
WHALEY KIRSTEN
DOUGLAS JOHN
SMITH JAMES H JR
SMITH JAMES H JR HEIRS
SHARP JOHN W PETERSON RICHARD DEVON W

PUBLIC MEETING MAP
PROJECT 42263.1.1 (B-5121 / B-5317)
F.A. PROJECT BRNHS-0070(119) / BRNHS-0070(149)
WAKE COUNTY
CAPITAL BOULEVARD BRIDGE REPLACEMENTS
BRIDGE 227 OVER PEACE STREET
BRIDGE 211 OVER CAPITAL BOULEVARD
ALTERNATIVES W-BASE & P-BASE