PROJECT: 8.2404001 (I-3806)
F.A. PROJECT: 245-4192(3)
DURHAM COUNTY

ROLL 1 OF 1

CHARLES W. RIPLEY
CITY OF DURHAM
CITY OF DURHAM
CITY OF DURHAM
CROASDALE COUNTRY CLUB, INC.

CENTRAL CAROLINA BANK
ANNIE H. CARR
SUSAN P. BEISCHER
ST. LUKES EPISCOPAL CHURCH
TPI RESTAURANTS
ROBERT T. MARSHALL
CEMETARY
FOGLEMAN & WILLIAMS
VERNON J. FINCH
VALINDA C. HALL
HL & K
NCDOT
ELOISE R. AUTRY
NCDOT
JOHN PAUL ST. PIERRE
BENNIE O. BOWLING
SUSAN P. BEISCHER

HAZEL C. TYSON
JOHN R. McCURLEY
FREDERICK G. SORRELL III
PHILLIP C. CLEGG
RAYMOND RAY
ROBERT F. SHARPE
LYLE K. ALLEN

RAYMOND RAY
LYLE K. ALLEN
GREGORY T. CARDWELL
ADA B. LANE
C. KENNETH McCULLERS

BEN L. CRABTREE
JOHN T. GARRARD
HARRY L. ADAMS
CHARLES E. METTS
MARY B. STARNES
JACK T. DISSETT
UNKNOWN
R.A. SUGGS

STAR ENTERPRISE
MELVIN TILLMAN

N.O. COTTON
M.M. FOWLER, INC.
NCDOT
HONEY'S
NORTH POINTE ASSOC., INC.
PHILLIP O. BARRETT
INNKEEPER PROP., INC.
RED ROOF INNS, INC.
SODI, INC.

PAUL L. ADDISON
JAMES M. CRABTREE
BEATRICE ELLIOTT

JOHNNY C. JEFFREYS

H & G PROPERTIES
UNITED STATES OF AMERICA
BFF LTD. PARTNERSHIP
FRANK H. KENAN
TOON-MATTIS PARTNERSHIP
SOUTH UNITED PARTNERSHIP
JAMES C. PARTHING
STEVEN G. BERRY
VANCE W. WILSON
GERALD R. JONES
CURTIS W. VAUGHAN
KENNETH E. MAYES
VERNON J. FINCH
CFF PARTNERSHIP
ERWIN DISTRIBUTING CORP.
BANDOCK PROPERTIES
WARREN G. MATTHEWS
JOHN P. BEST

LEGEND

- BUILDINGS
- EXISTING RIGHT OF WAY
- PROPOSED RIGHT OF WAY
- ALL EASEMENTS
- EXISTING ROADWAY
- EXISTING ROADWAY TO BE REMOVED
- EXISTING ROADWAY TO BE RESURFACED
- PROPOSED ROADWAY
- ADDITIONAL RESURFACING
- PROPOSED CURB
- PROPOSED STRUCTURES, ISLANDS, CURB AND GUTTER
- EXISTING STRUCTURES, ISLANDS, CURB AND GUTTER TO BE REMOVED
- EXISTING STRUCTURES, ISLANDS, CURB AND GUTTER TO BE REMOVED
- PROPOSED RETAINING WALL
- LAKES, RIVER, STREAMS AND PONDS
- RAILROAD
- RAILROAD SIGNALS
- RAILROAD RIGHT OF WAY
- CONCRETE PAVEMENT
- CONSTRAINTS
- PROPOSED CONTROL OF ACCESS
- PROPOSED CONTROL OF ACCESS
- PROPOSED
- FUTURE ART
- PROPOSED TREES
- NOISE WALL

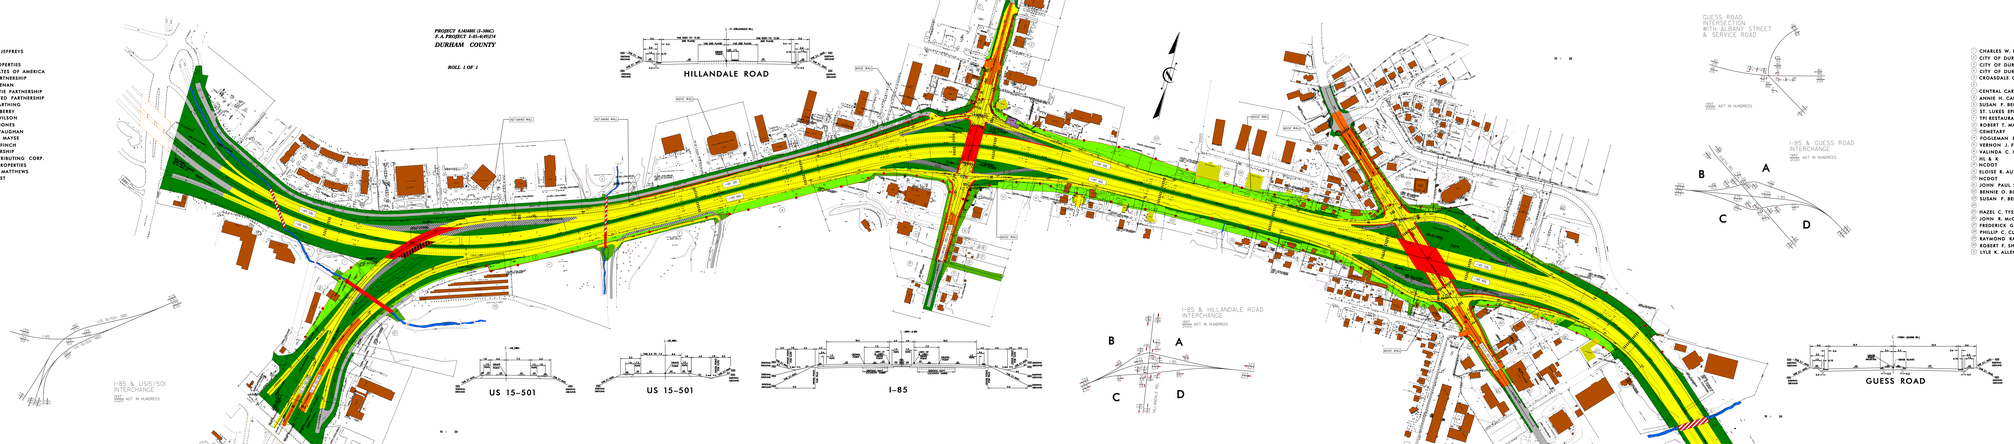

CHARLES W. RIPLEY
CITY OF DURHAM
CITY OF DURHAM
CITY OF DURHAM
CROASDALE COUNTRY CLUB, INC.

CENTRAL CAROLINA BANK
ANNIE H. CARR
SUSAN P. BEISCHER
ST. LUKES EPISCOPAL CHURCH
TPI RESTAURANTS
ROBERT T. MARSHALL
CEMETARY
FOGLEMAN & WILLIAMS
VERNON J. FINCH
VALINDA C. HALL
HL & K
NCDOT
ELOISE R. AUTRY
NCDOT
JOHN PAUL ST. PIERRE
BENNIE O. BOWLING
SUSAN P. BEISCHER

HAZEL C. TYSON
JOHN R. McCURLEY
FREDERICK G. SORRELL III
PHILLIP C. CLEGG
RAYMOND RAY
ROBERT F. SHARPE
LYLE K. ALLEN

RAYMOND RAY
LYLE K. ALLEN
GREGORY T. CARDWELL
ADA B. LANE
C. KENNETH McCULLERS

BEN L. CRABTREE
JOHN T. GARRARD
HARRY L. ADAMS
CHARLES E. METTS
MARY B. STARNES
JACK T. DISSETT
UNKNOWN
R.A. SUGGS

STAR ENTERPRISE
MELVIN TILLMAN

N.O. COTTON
M.M. FOWLER, INC.
NCDOT
HONEY'S
NORTH POINTE ASSOC., INC.
PHILLIP O. BARRETT
INNKEEPER PROP., INC.
RED ROOF INNS, INC.
SODI, INC.

PAUL L. ADDISON
JAMES M. CRABTREE
BEATRICE ELLIOTT

JOHNNY C. JEFFREYS

H & G PROPERTIES
UNITED STATES OF AMERICA
BFF LTD. PARTNERSHIP
FRANK H. KENAN
TOON-MATTIS PARTNERSHIP
SOUTH UNITED PARTNERSHIP
JAMES C. PARTHING
STEVEN G. BERRY
VANCE W. WILSON
GERALD R. JONES
CURTIS W. VAUGHAN
KENNETH E. MAYES
VERNON J. FINCH
CFF PARTNERSHIP
ERWIN DISTRIBUTING CORP.
BANDOCK PROPERTIES
WARREN G. MATTHEWS
JOHN P. BEST

LEGEND

BUILDINGS
EXISTING RIGHT OF WAY
PROPOSED RIGHT OF WAY
ALL EASEMENTS
EXISTING ROADWAY
EXISTING ROADWAY TO BE REMOVED
EXISTING ROADWAY TO BE RESURFACED
PROPOSED ROADWAY
ADDITIONAL RESURFACING
PROPOSED CURB
PROPOSED STRUCTURES, ISLANDS, CURB AND GUTTER
EXISTING STRUCTURES, ISLANDS, CURB AND GUTTER TO BE REMOVED
EXISTING STRUCTURES, ISLANDS, CURB AND GUTTER TO BE REMOVED
PROPOSED RETAINING WALL
LAKES, RIVER, STREAMS AND PONDS
RAILROAD
RAILROAD SIGNALS
RAILROAD RIGHT OF WAY
CONCRETE PAVEMENT
CONSTRAINTS
PROPOSED CONTROL OF ACCESS
PROPOSED CONTROL OF ACCESS
PROPOSED
FUTURE ART
PROPOSED TREES
NOISE WALL