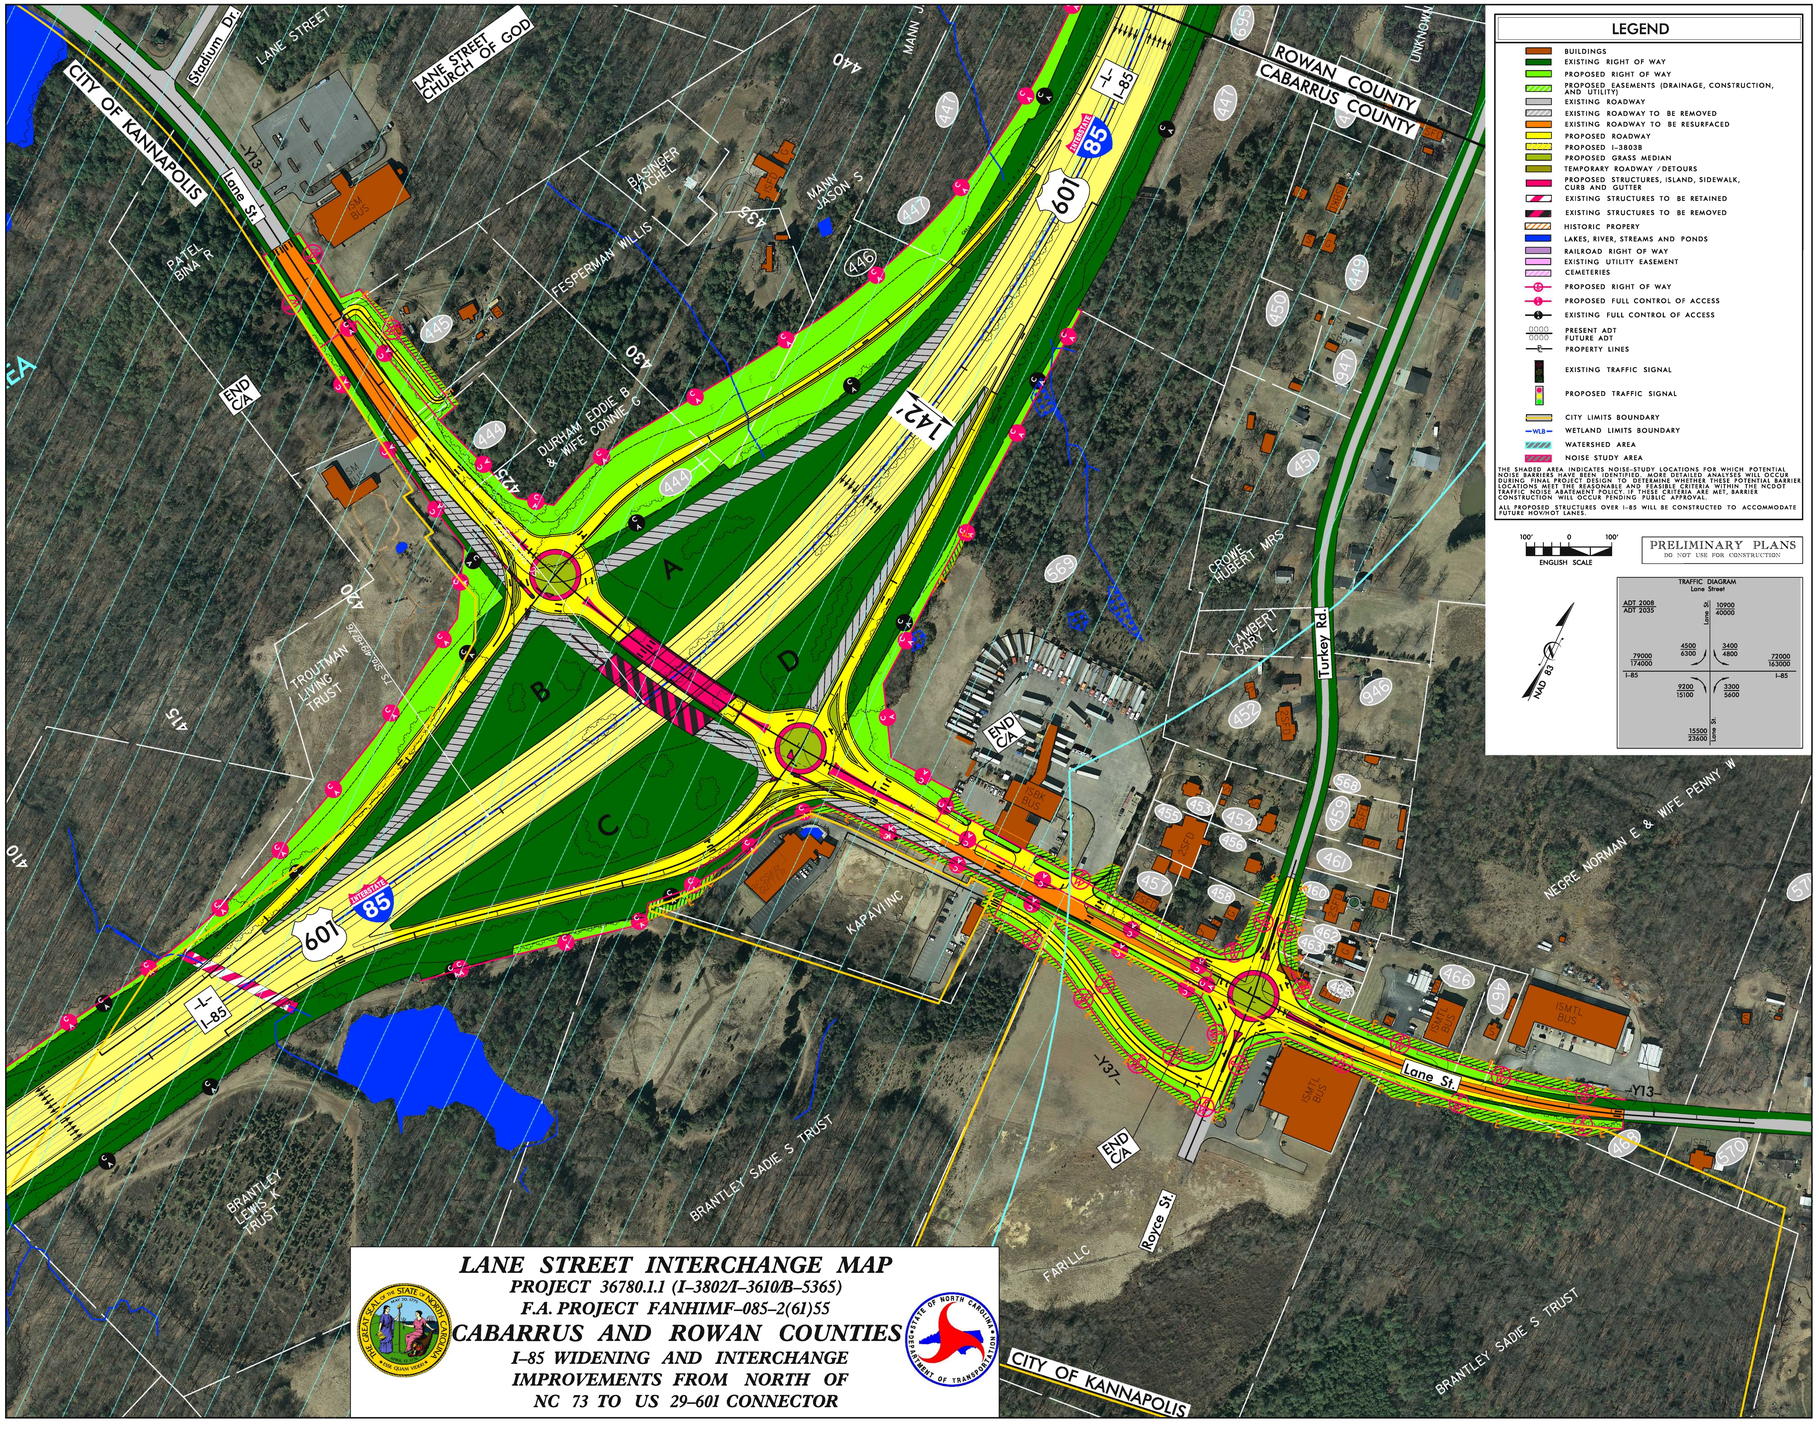
LEGEND
BUILDINGS
EXISTING RIGHT OF WAY
PROPOSED RIGHT OF WAY
PROPOSED EASEMENTS (DRAINAGE, CONSTRUCTION, AND UTILITY)
EXISTING ROADWAY
EXISTING ROADWAY TO BE REMOVED
EXISTING ROADWAY TO BE RESURFACED
PROPOSED ROADWAY
PROPOSED I-3803B
PROPOSED GRASS MEDIAN
TEMPORARY ROADWAY /DETOURS
PROPOSED STRUCTURES, ISLAND, SIDEWALK, CURB AND GUTTER
EXISTING STRUCTURES TO BE RETAINED
EXISTING STRUCTURES TO BE REMOVED
HISTORIC PROPERY
LAKES, RIVER, STREAMS AND PONDS
RAILROAD RIGHT OF WAY
EXISTING UTILITY EASEMENT
CEMETERIES
PROPOSED RIGHT OF WAY
PROPOSED FULL CONTROL OF ACCESS
EXISTING FULL CONTROL OF ACCESS
PRESENT ADT
FUTURE ADT
PROPERTY LINES
EXISTING TRAFFIC SIGNAL
PROPOSED TRAFFIC SIGNAL
CITY LIMITS BOUNDARY
WETLAND LIMITS BOUNDARY
WATERSHED AREA
NOISE STUDY AREA
THE SHADED AREA INDICATES NOISE-STUDY LOCATIONS FOR WHICH POTENTIAL NOISE BARRIERS HAVE BEEN IDENTIFIED. CONSTRUCTION SHALL NOT OCCUR UNTIL DETAILED ANALYSES FOR THE FEASIBLE AND REASONABLE BARRIER LOCATIONS MEET THE REASONABLE AND FEASIBLE CRITERIA WITHIN THE NCDOT TRAFFIC NOISE ABATEMENT POLICY. IF THESE CRITERIA ARE MET, BARRIER CONSTRUCTION WILL OCCUR PENDING PUBLIC APPROVAL.
ALL PROPOSED STRUCTURES OVER I-85 WILL BE CONSTRUCTED TO ACCOMMODATE FUTURE NOV/HOT LANES.
100' 0 100'
ENGLISH SCALE
PRELIMINARY PLANS
DO NOT USE FOR CONSTRUCTION
TRAFFIC DIAGRAM
Lane Street
ADT 2008
ADT 2035
Lane St
10900
40000
I-85
78000
174000
4500
6300
3400
4800
73000
163000
9200
15100
3300
5600
15500
23600
MAP SET
CITY OF KANNAPOLIS
ROWAN COUNTY
CABARRUS COUNTY
LANE STREET CHURCH OF GOD
Stadium Dr.
Lane St
Y13
I-85
Interstate
85
601
109
142
A
B
C
D
PATEL BINA R
FESPERMAN WILLIS
BASINGER RACHEL
MANN JASON S
DURHAM EDDIE B & WIFE CONNIE G
END C/A
TROUTMAN LIVING TRUST
STEPHENSON ST
BRANTLEY LEWIS K TRUST
BRANTLEY SADIE S TRUST
KAPA VI INC
CROWE HUBERT MRS
LAMBERT GARY L
Turkey Rd.
NEGRE NORMAN E & WIFE PENNY W
FAR I LLC
Royce St.
Lane St.
ISMTL BUS
LANE STREET INTERCHANGE MAP
PROJECT 36780.1.1 (I-3802/I-3610/B-5365)
F.A. PROJECT FANHIMF-085-2(61)55
CABARRUS AND ROWAN COUNTIES
I-85 WIDENING AND INTERCHANGE
IMPROVEMENTS FROM NORTH OF
NC 73 TO US 29-601 CONNECTOR