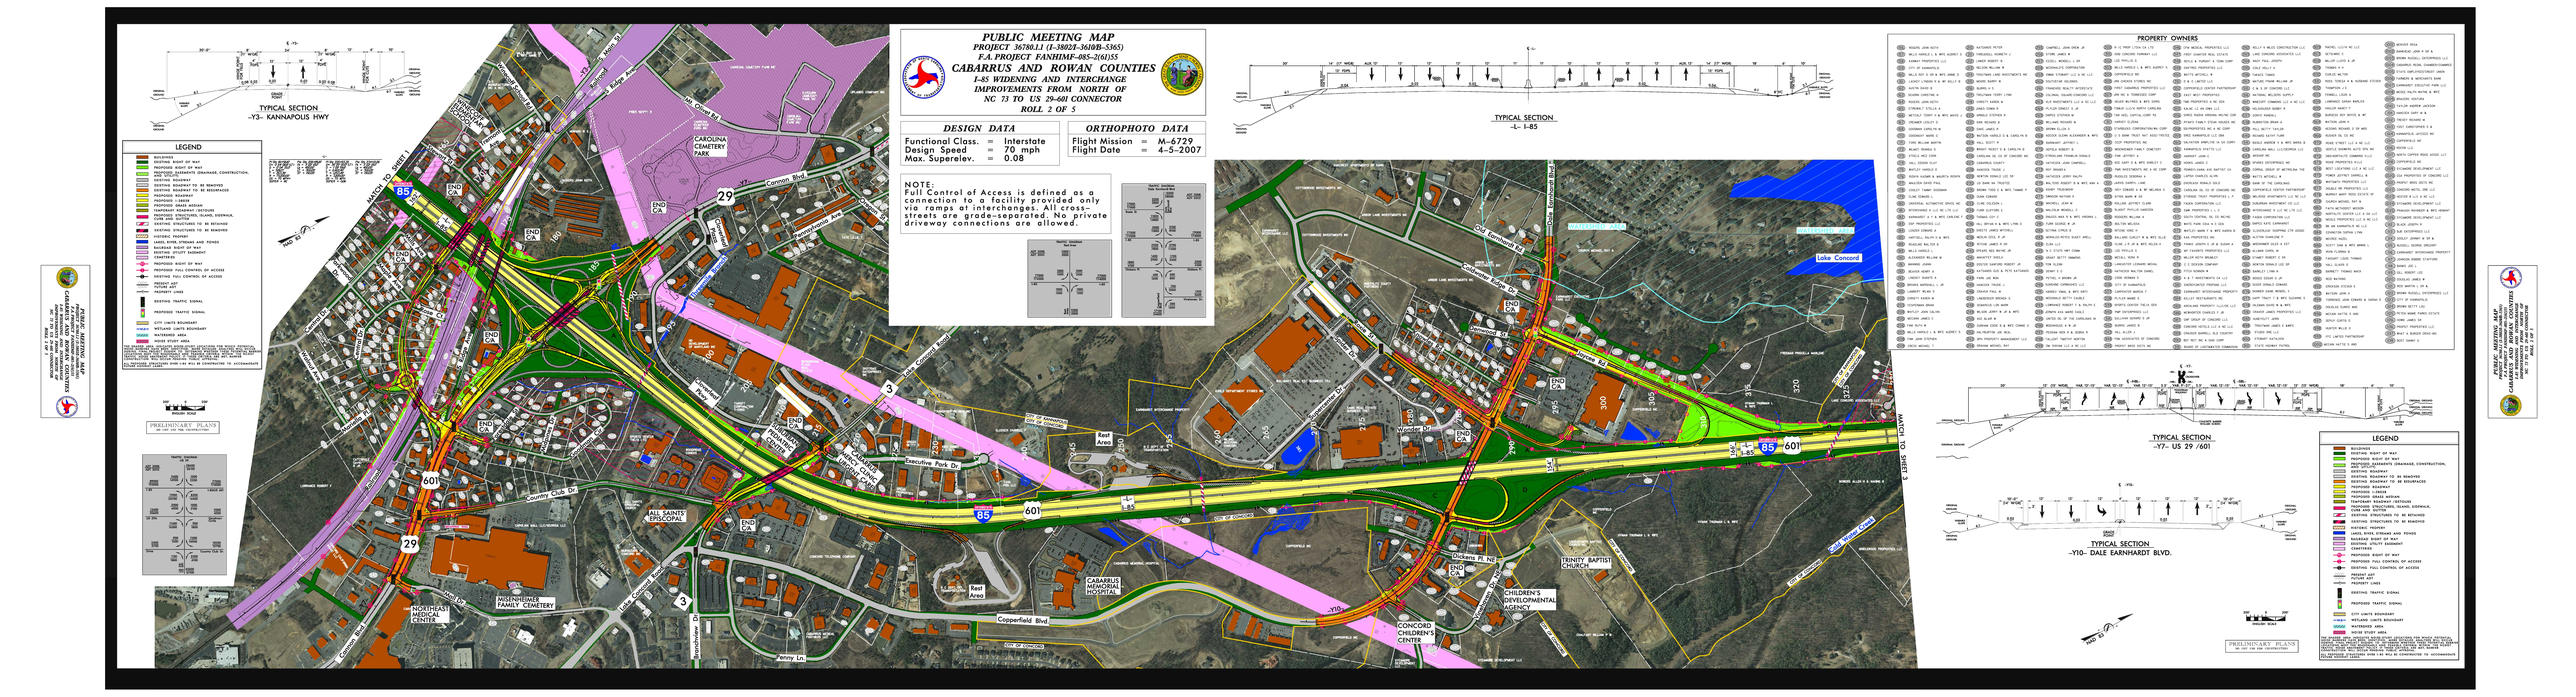
PUBLIC MEETING MAP
PROJECT 36780.1.1 (I-3802F-3610B-5365)
F.A. PROJECT FANHMF-085-2(161)55
CABARRUS AND ROWAN COUNTIES
I-85 WIDENING AND INTERCHANGE IMPROVEMENTS FROM NORTH OF NC 73 TO US 29-601 CONNECTOR
ROLL 2 OF 5
DESIGN DATA
Functional Class. = Interstate
Design Speed = 70 mph
Max. Superelev. = 0.08
ORTHOPHOTO DATA
Flight Mission = M-6729
Flight Date = 4-5-2007
NOTE:
Full Control of Access is defined as a connection to a facility provided only via ramps at interchanges. All cross-streets are grade-separated. No private driveway connections are allowed.
TYPICAL SECTION -Y3- KANNAPOLIS HWY
TYPICAL SECTION -L- I-85
TYPICAL SECTION -Y7- US 29 /601
TYPICAL SECTION -Y10- DALE EARNHARDT BLVD.
LEGEND
BUILDINGS
EXISTING RIGHT OF WAY
PROPOSED RIGHT OF WAY
PROPOSED EASEMENTS (DRAINAGE, CONSTRUCTION, ETC.)
EXISTING ROADWAY
EXISTING ROADWAY TO BE REMOVED
PROPOSED ROADWAY TO BE RESURFACED
PROPOSED ROADWAY
PROPOSED >36IN
PROPOSED CB/DROP INTAKE
TEMPORARY ROADWAY DETOURS
PROPOSED STRUCTURES, ISLANDS, SIDEWALK, CURB & GUTTER
EXISTING STRUCTURES TO BE RETAINED
EXISTING STRUCTURES TO BE REMOVED
HISTORIC PROPERTY
LAKES, RIVER, STREAMS AND PONDS
EXISTING RIGHT OF WAY
EXISTING UTILITY EASEMENT
CEMETERIES
PROPOSED RIGHT OF WAY
PROPOSED FULL CONTROL OF ACCESS
EXISTING FULL CONTROL OF ACCESS
PRESENT ADT
DESIGN ADT
PROPERTY LINES
EXISTING TRAFFIC SIGNAL
PROPOSED TRAFFIC SIGNAL
CITY LIMITS BOUNDARY
WETLAND LIMITS BOUNDARY
WATERSHED AREA
NOISE STUDY AREA
THE PURPOSE AND NEED, ALTERNATIVES AND IMPACTS FOR ROADS PRESENTED ON THIS MAP ARE PRELIMINARY AND SUBJECT TO CHANGE. THE FINAL DESIGN, ALIGNMENTS AND IMPACTS MAY BE ADJUSTED DURING THE DESIGN PROCESS TO AVOID AND MINIMIZE IMPACTS TO THE NATURAL AND HUMAN ENVIRONMENT. THE FINAL DESIGN MAY ALSO BE CONSTRAINED TO ACCOMMODATE EXISTING UTILITIES.
PRELIMINARY PLANS
DO NOT USE FOR CONSTRUCTION
PROPERTY OWNERS
MASON JOHN KEITH
MILLS HAROLD L & MYS AUDREY L
KANAKY PROPERTIES LLC
CITY OF KANNAPOLIS
MILLS ROY D SR & MYS ANNE G
LACKEY LYNDAL D & MY ELLEN B
AUSTIN DAVID B
DUNN CHRISTINE N
ROGERS JOHN KEITH
STEWART STELLA S
MCNALY TONY G & MY MAYE L
ORNDORFF LESLEY D
GOODMAN CAROLYN M
GOODMAN MARK D
FORD WILLIAM MARTIN
MILLER RONALD S
STEELE MIZ EDNA
HALL EDDIN CLAY
MARTIN HAROLD D
ROWAN HOUSE & MARTIN PROPS
MAULDIN DAVID PAUL
CHILES NANCY GORDON
CLINE EDWARD L
BRIDWELL MATTHEW DAVID SR
WITHERSPOON A LLC MC LTD LLC
WITHERSPOON A LLC MC LTD LLC
LOWDER EDWARD H
LANTZELL RALPH H & MYS
REASLEY MAJ RUE D
MILLS HAROLD L
ALEXANDER WILLIAM M
LANCASTER MARY E
BOLDEN MARY H
BROWN NATIONAL L JR
LANCASTER WILMA S
CHRISTY KAREN M
CLOTHIERS SHOP
WATTS JOHN CALVIN
WILSON JAMES E
SUPREME EDGE A & MYS CONNIE G
DEARMOUSE LEN MYR
WILSON JERRY W JR & MYS
GEE ALLEN M
SUPREME EDGE A & MYS CONNIE G
NU-PARTNER USA INC
BPH PROPERTY MANAGEMENT LLC
DEWANE MICHAEL RAY
KATSIMBRIS PETER
CHAPPELL THRASHELL KENNETH J
LANCE ROBERT A
CHAPPELL DAVID
TOOTHANE LAKE INVESTMENTS INC
BURNS A G
BURNS D S
TROUTMAN TERRY J MR
CHRISTY KAREN M
JAMES CONN R
ARNOLD STEPHEN R
NOR RICHARD G
DAVIS JAMES R
WATSON HAROLD S & CAROLYN B
HALL SCOTT R
WRIGHT SCOTT S & CAROLYN B
CAROLINA OIL CO OF CONCORD INC
HUNTER JOHN CAMPBELL
HARRISON TRUDIE J
CLINE EDWARD L
FLOW CLOTHING C
CLINE EDWARD L
HILL BRYAN A & MYS LYNN D
DIRECTV HARRIS MICHAEL
MEDLIN SCOTT A JR
RITCHIE JAMES R SR
MYERS ROD WAYNE JR
BENNETT SHELLY
SANFORD GARFIELD ROBERT JR
KATSIMBRIS GUS & PETE KATSIMBRIS
PETRAS JOHN
HANCOCK TRUDIE J
CROOKS PAUL A MYS
LANDREVER BROOKS S
DEARMOUSE LEN MYR
WILSON JERRY W JR & MYS
GEE ALLEN M
SUPREME EDGE A & MYS CONNIE G
NU-PARTNER USA INC
BPH PROPERTY MANAGEMENT LLC
DEWANE MICHAEL RAY
CHAPPELL JOHN ERICK JR
STONE JAMES R
EDDELL MORRELL L SR
MORRIS'S CONSTRUCTION
DIRK STEWART LLC & NC LLC
SOUTHSTAR HOLDINGS
FINANCIAL REALTY ENTERPRISES
COLONIAL VILLAGE CONCORD LLC
RLH INVESTMENTS LLC & NC LLC
PLAZA CONCEPT C JR
SIMPLE STEPHEN M
WILLIAMS RICHARD W
BROWN ELLEN D
HOOVER GLENN ALEXANDER & MYS
SUMMERVILLE JEFFREY L
ROYALS ROBERT D
STRICKLAND FRANKLIN DONALD
MCCRARY JOHN CAMPBELL
ROY BRANDI A
MCCRARY JOHN CAMPBELL
WALTERS ROBERT B & MY ANN A
HENRY THOMAS E & MYS CHARLIE P
DAWSON NATHAN A
DAWSON NATHAN A
HUNTER JOHN M JR
HUNTER GLENN M & MYS VIRGINIA L
SUTTON CYRUS D
ELLEN LLC
M & T STATE HWY COMM
GRANT BETTY DAMONS
MCCRARY JOHN C
DEWEY C E
PETRAS JOHN
SUNSHINE CARWASHES LLC
HARVEY WALTER & MYS MISTY
MCDONALD BETTY EARLE
MCDONALD ROBERT T & RALPH C
JOHNSTON ANNE EARLE
MCDONALD ROBERT T & RALPH C
MCDONOUGH R M JR
TALLEDO TIMOTHY MARTIN
TALLEDO TIMOTHY MARTIN
R C O PROP LTDA CR LTD
KIM CONCORD PARKWAY LLC
ROYLS & PURNELL A TOM CORP
GATEWAY PROPERTIES LLC
CUPPERFIELD INC
JOE GRADEN STORES INC
FIRST CAMPING PROPERTIES LLC
JIN NC & TOWNSEND CORP
HELEN RELATED & MYC CORP
TOWN CLUB NORTH CAROLINA
TAR HEEL CAPITAL CORP TR
SARAH J CLEM
STURGEON CORPORATION/TRS CORP
J S DUNN TRUST NOT HOLD TR/TEE
SALVATION ARMY/THE CA OF CORP
SALVATION ARMY/THE CA OF CORP
SARGENT JOHN D
HOOD JAMES T
DEARMON KING AND BAFFERT CH
DEARMON RONALD GILES
DEARMON JOSEPH D JR & CONCORD NC
STEPHENS TRUST PROPERTIES L P
KIM CORPORATION LLC
KIM PROPERTIES L LLC
MCCRARY JOHN CAMPBELL
MCCRARY JOHN C & MYS
MYRICK HERMAN A & MYS HAROLD A
MYRICK HAROLD A
FLOYD JOSEPH C JR & SUSAN A
MY FAMOUS PROPERTIES LLC
MILLER KEITH BRADLEY
J C DEVICE COMPANY
FITCH VERNON M
CONCORD PROPERTIES LP
CONCENTRATED PROPANE LLC
CONCORD RESIDENTIAL PROPERTY
KELLEY RESTAURANTS INC
HOLLAND ROBERT T & RALPH C
MACDONALD CHARLES T JR
CONCORD HOTELS LLC & NC LLC
CRACKER BARREL OLD COUNTRY
BIC MOT INC & MAS CORP
BOARD OF CORPORATION COMMISSION
KELLY & WILCO CONSTRUCTION LLC
LAKE STADIUM ASSOCIATES LLC
MILLER CLIFFORD A JR
MILLER CLIFFORD A JR
MILLER CLIFFORD A JR