DESIGN DATA		
Functional Class.	=	Interstate
Design Speed	=	70 mph
Max. Superelev.	=	0.08

ORTHOPHOTO DATA		
Flight Mission	=	M-6729
Flight Date	=	4-5-2007

PUBLIC MEETING MAP

PROJECT 36780.1.1 (I-3802A-3610B-5365)
F.A. PROJECT FANHIMF-085-2(61)55
CABARRUS AND ROWAN COUNTIES
I-85 WIDENING AND INTERCHANGE IMPROVEMENTS FROM NORTH OF NC 73 TO US 29-601 CONNECTOR
ROLL 4 OF 5

NOTE:
Full Control of Access is defined as a connection to a facility provided only via ramps at interchanges. All cross-streets are grade-separated. No private driveway connections are allowed.

LEGEND

- BUILDINGS
- EXISTING RIGHT OF WAY
- PROPOSED RIGHT OF WAY
- PROPOSED EASEMENTS (DRAINAGE, CONSTRUCTION, AND UTILITY)
- EXISTING ROADWAY
- EXISTING ROADWAY TO BE REMOVED
- EXISTING ROADWAY TO BE RESURFACED
- PROPOSED ROADWAY
- PROPOSED U-SECTION
- PROPOSED GRASS MEDIAN
- TEMPORARY ROADWAY / DETOURS
- PROPOSED STRUCTURES, ISLAND, SIDEWALK, CURB AND GUTTER
- EXISTING STRUCTURES TO BE RETAINED
- EXISTING STRUCTURES TO BE REMOVED
- HISTORIC PROPERTY
- LAKES, RIVER, STREAMS AND PONDS
- RAILROAD RIGHT OF WAY
- EXISTING UTILITY EASEMENT
- CEMETERIES
- PROPOSED RIGHT OF WAY
- PROPOSED FULL CONTROL OF ACCESS
- EXISTING FULL CONTROL OF ACCESS
- PRESENT ART
- FUTURE ART
- PROPERTY LINES
- EXISTING TRAFFIC SIGNAL
- PROPOSED TRAFFIC SIGNAL
- CITY LIMITS BOUNDARY
- WETLAND LIMITS BOUNDARY
- WATERSHED AREA
- NOISE STUDY AREA

THE SHADED AREA INDICATES GENERALIZED LOCATIONS FOR NOISE MITIGATION CONSIDERATION. THE ACTUAL LOCATIONS AND EXTENTS OF NOISE WALLS WILL BE DETERMINED DURING THE FINAL DESIGN PHASE OF THE PROJECT. IF NOISE WALLS ARE CONSTRUCTED, THEY WILL BE LOCATED WITHIN THE SHADED AREAS, BUT MAY NOT BE CONSTRUCTED THROUGHOUT THE ENTIRE SHADED AREA. SHADED AREA NOT ALL NOISE WALLS WILL BE CONSTRUCTED.

ALL ELEVATIONS ARE IN FEET.

THE 0.64 MILE SR CONSTRUCTED TO ACCOMMODATE FUTURE I-85 WIDENING

150' 0 150'
ENGLISH SCALE

PRELIMINARY PLANS
DO NOT USE FOR CONSTRUCTION

NAD 83

PROPERTY OWNERS

1	FRANKLIN ELEMENTARY COLLEGE
2	HOFFMAN JOHN TYLOR III
3	JORDAN DAVID CURTISS & WIFE
4	STANLEY MICHAEL G. & WIFE
5	DAVIS CURT JACKSON & WIFE
6	MORRIS BILLY EUGENE & WIFE
7	MORRIS ROBERT AARON & WIFE
8	REEVES JAMES LEE, II, WIFE
9	BUNGARNER TONY RAY & WIFE
10	TREADWAY JAMES ERVIN
11	BARNETTE TIMOTHY EUGENE
12	ALLEN CHARLES DAVID & WIFE
13	JOHNSON WILLIAM T
14	ALDRIDGE BOBBY FRANK & WIFE
15	ARCHIE RALPH C TRUSTEE
16	SIMMONS MARK ANDREW
17	ROGERS STEVEN R & WIFE
18	MCLEAN TONY SHERMAN & WIFE
19	SMITH MELVIN R. & WIFE
20	ADAMS OUTDOOR ADVERTISING INC
21	ELDER W LAVERT & WIFE
22	FISHER JAMES C & WIFE
23	BALLEU JAMES S & WIFE
24	THOMASON DILLY L & WIFE
25	CRYDER GAIL F
26	YOUNG MICHAEL DALE & WIFE
27	BOUDREAUX ROBERT L & WIFE
28	SMITH MORCHEL GRANT & WIFE
29	HARTLE DEBBIE C
30	COCHRAN BILLY CLIFFORD & WIFE
31	PHIPPS J T ESTATE
32	RUTHERDALL CLAUDE WALLACE & WIFE
33	MCGUIRE CLAUDE R
34	PLEASUS MARY HOWARD
35	SIMMONS ROBERT LEE
36	ARCHIE RALPH C TRUSTEE

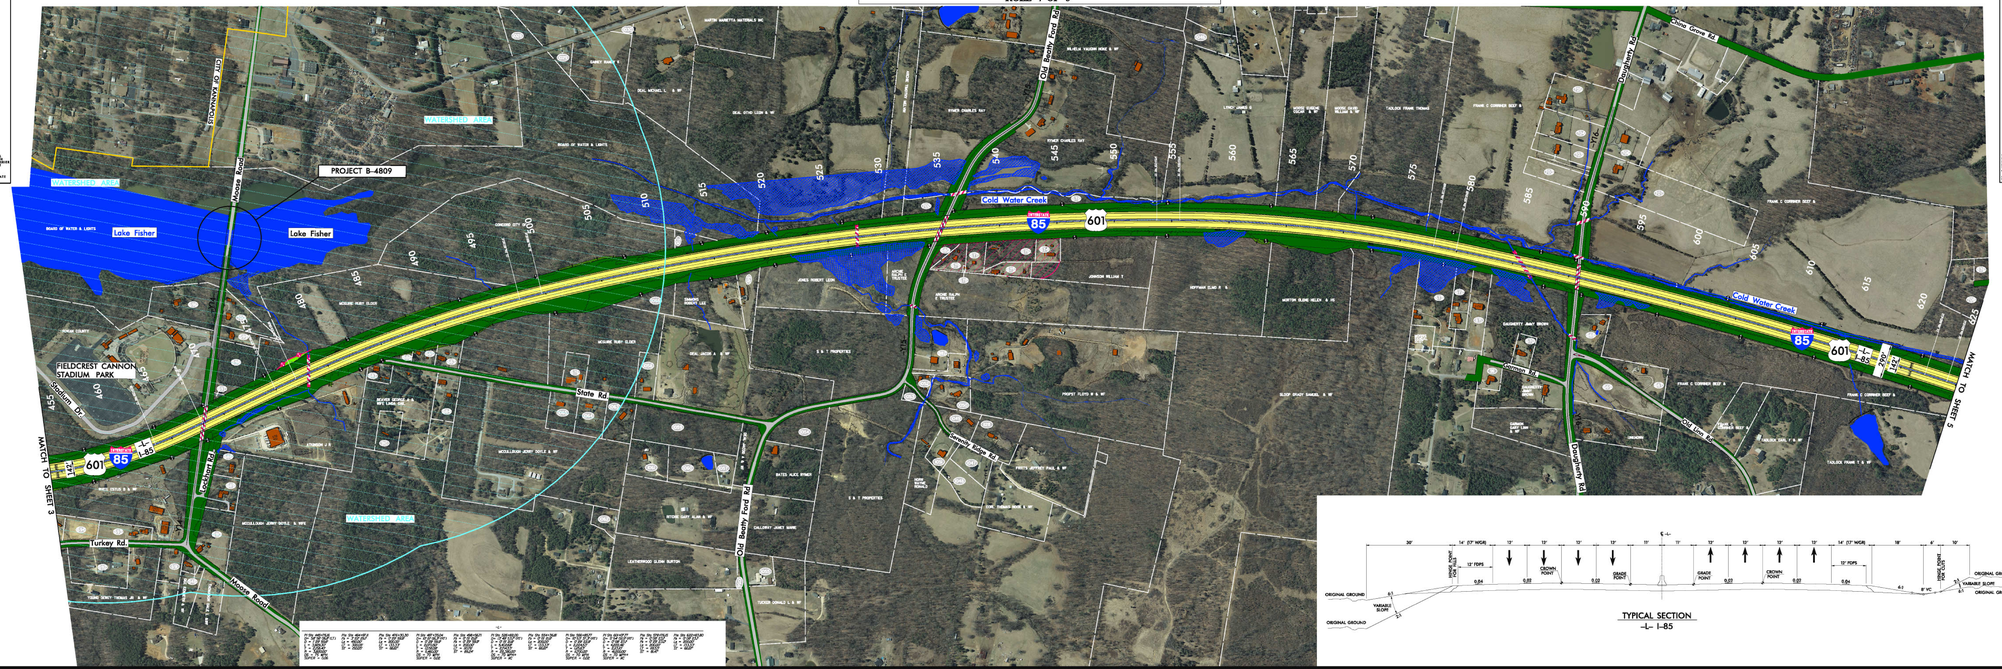
PROJECT B-4809
WATERSHED AREA
Lake Fisher
Cold Water Creek
FIELDCREST CANNON STADIUM PARK
Moose Road
Old Beatty Ford Rd
Concord Rd
Turkey Rd
State Rd
