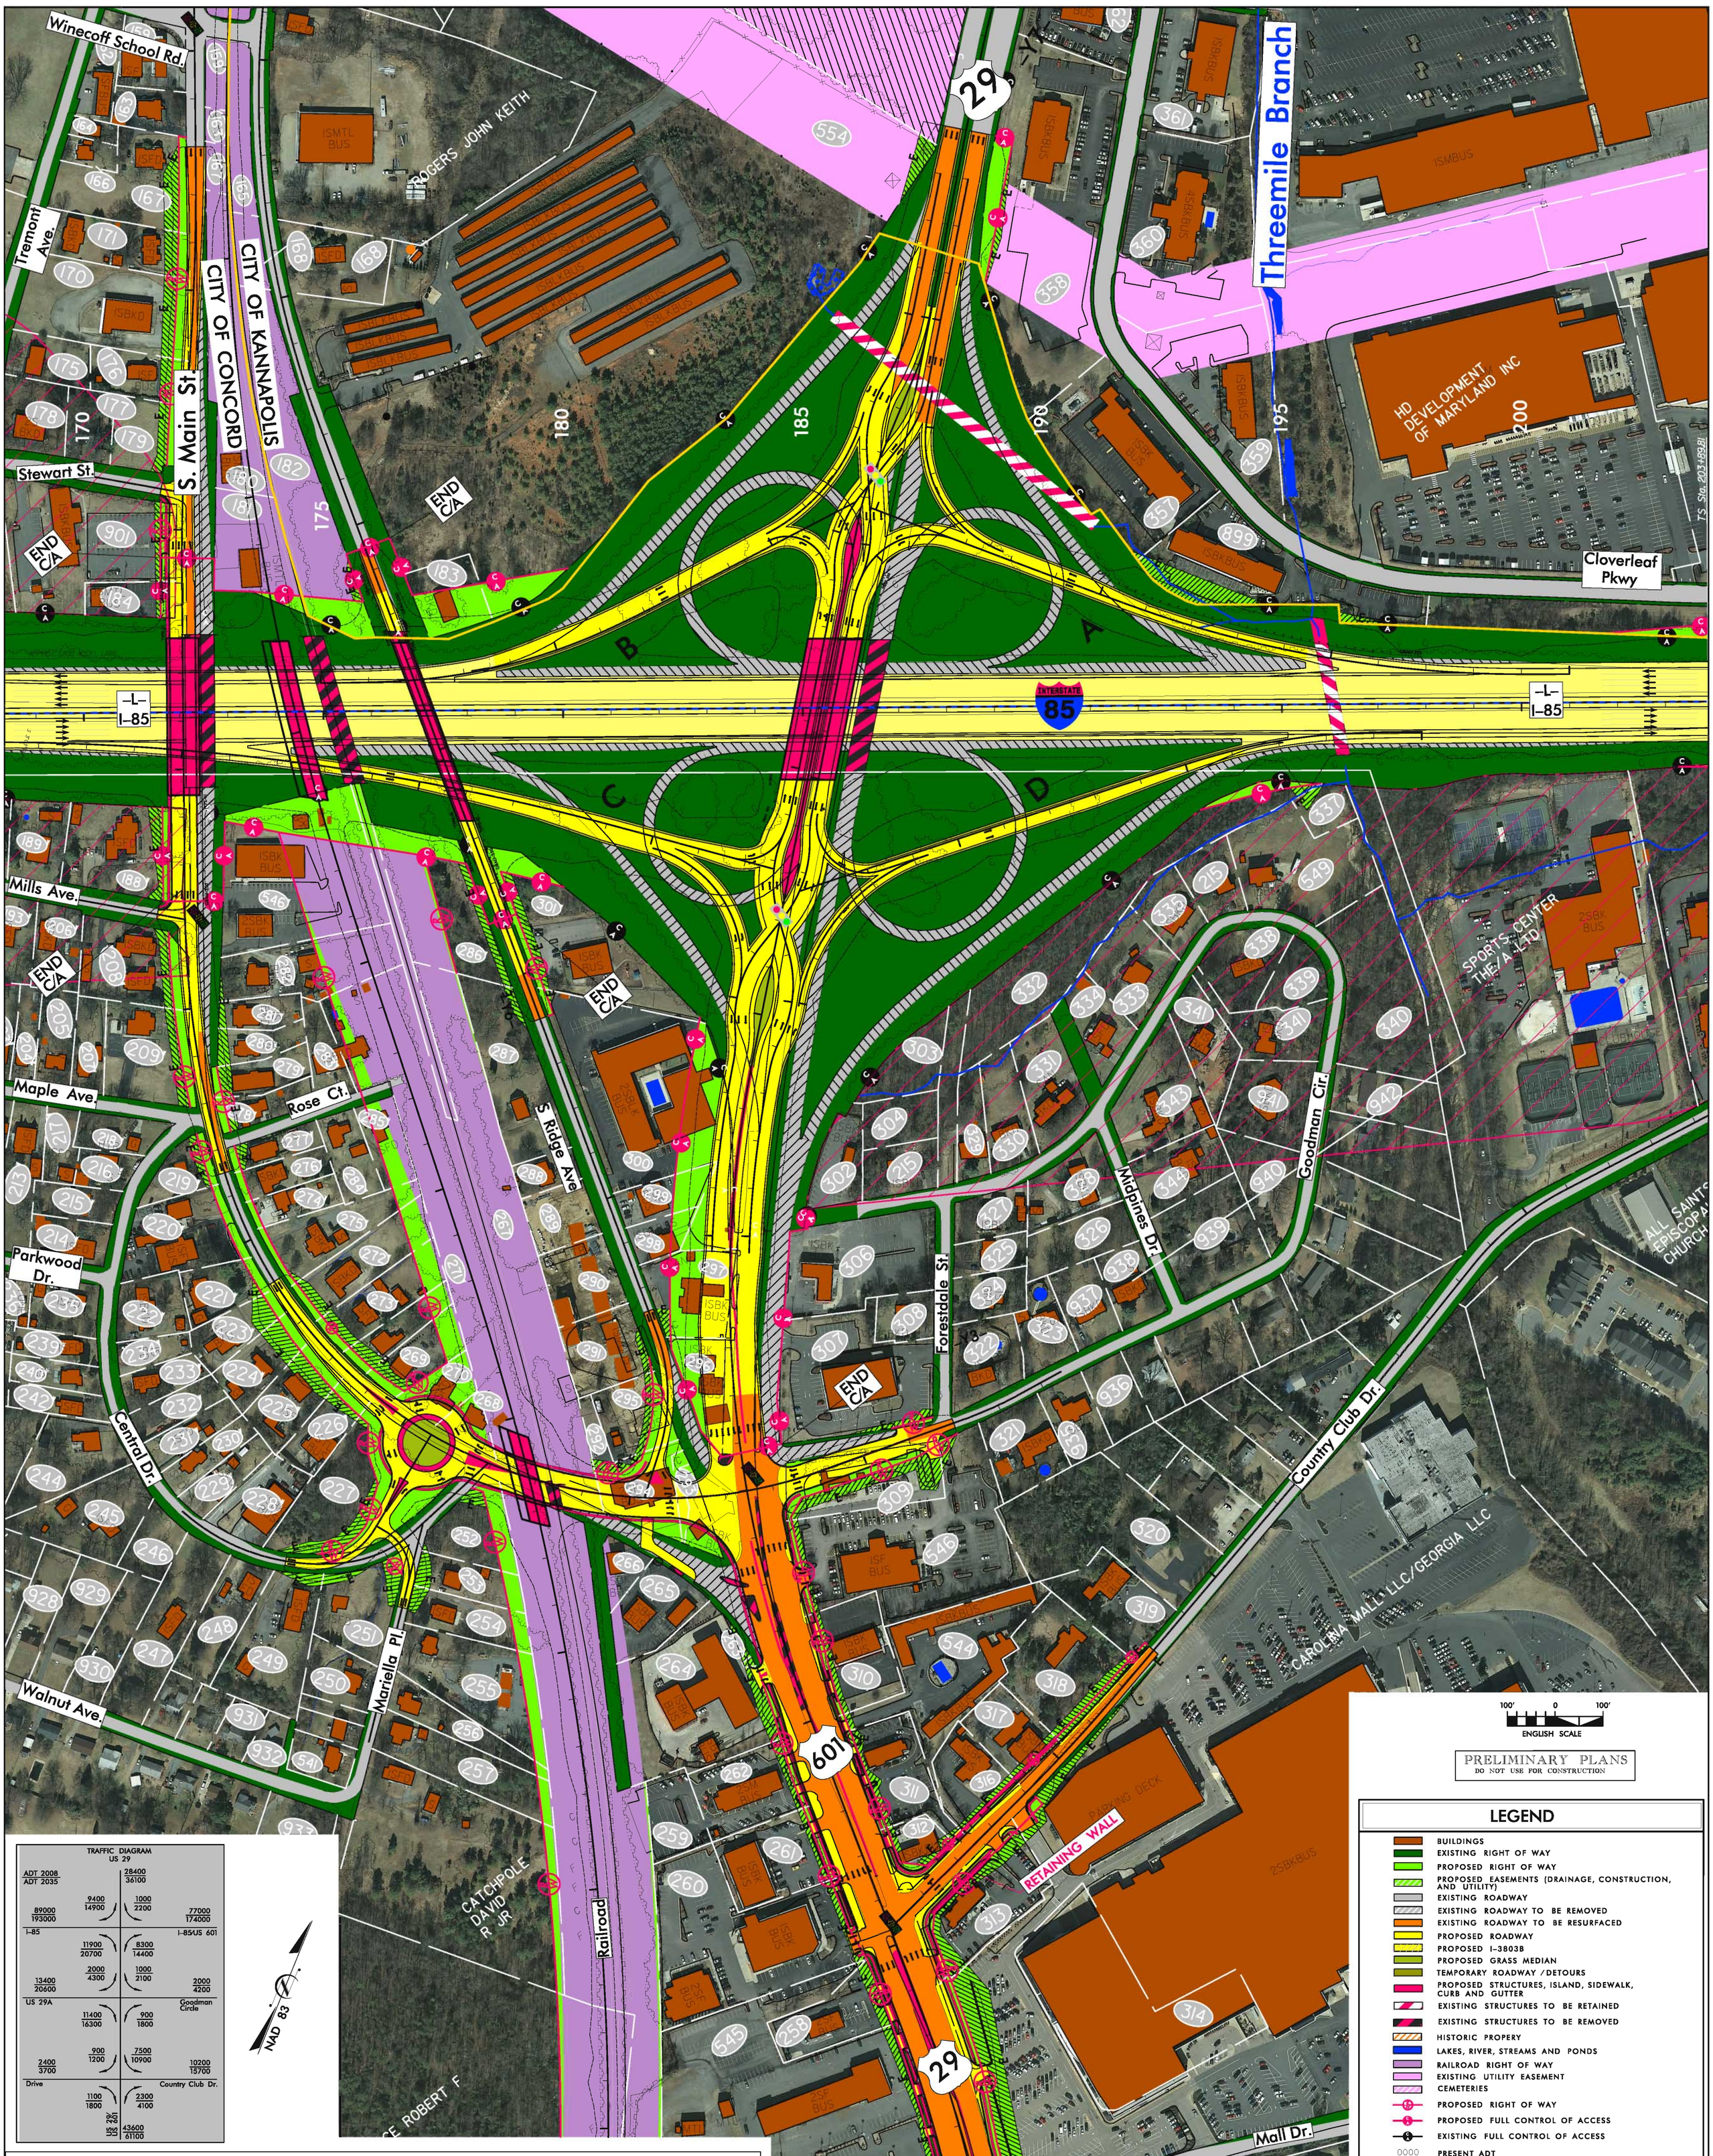

TRAFFIC DIAGRAM
US 29

ADT 2008 / ADT 2035		28400 / 36100	
89000 / 193000	9400 / 14900	1000 / 2200	77000 / 174000
I-85			I-85/US 601
	11900 / 20700	8300 / 14400	
13400 / 20600	2000 / 4300	1000 / 2100	2000 / 4200
US 29A			Goodman Circle
	11400 / 16300	900 / 1800	
2400 / 3700	900 / 1200	7500 / 10900	10200 / 15700
Drive			Country Club Dr.
	1100 / 1800	2300 / 4100	
US 29/ 601		43600 / 61100	

NAD 83

US 29–601 INTERCHANGE MAP

PROJECT 36780.1.1 (I–3802/I–3610/B–5365)

F.A. PROJECT FANHIMF–085–2(61)55

CABARRUS AND ROWAN COUNTIES

I–85 WIDENING AND INTERCHANGE IMPROVEMENTS FROM NORTH OF NC 73 TO US 29–601 CONNECTOR

100' 0 100'
ENGLISH SCALE

PRELIMINARY PLANS
DO NOT USE FOR CONSTRUCTION

LEGEND

- BUILDINGS
- EXISTING RIGHT OF WAY
- PROPOSED RIGHT OF WAY
- PROPOSED EASEMENTS (DRAINAGE, CONSTRUCTION, AND UTILITY)
- EXISTING ROADWAY
- EXISTING ROADWAY TO BE REMOVED
- EXISTING ROADWAY TO BE RESURFACED
- PROPOSED ROADWAY
- PROPOSED I-3803B
- PROPOSED GRASS MEDIAN
- TEMPORARY ROADWAY /DETOURS
- PROPOSED STRUCTURES, ISLAND, SIDEWALK, CURB AND GUTTER
- EXISTING STRUCTURES TO BE RETAINED
- EXISTING STRUCTURES TO BE REMOVED
- HISTORIC PROPERY
- LAKES, RIVER, STREAMS AND PONDS
- RAILROAD RIGHT OF WAY
- EXISTING UTILITY EASEMENT
- CEMETERIES
- PROPOSED RIGHT OF WAY
- PROPOSED FULL CONTROL OF ACCESS
- EXISTING FULL CONTROL OF ACCESS
- PRESENT ADT / FUTURE ADT
- PROPERTY LINES
- EXISTING TRAFFIC SIGNAL
- PROPOSED TRAFFIC SIGNAL
- CITY LIMITS BOUNDARY
- WETLAND LIMITS BOUNDARY
- WATERSHED AREA
- NOISE STUDY AREA

THE SHADED AREA INDICATES NOISE-STUDY LOCATIONS FOR WHICH POTENTIAL NOISE BARRIERS HAVE BEEN IDENTIFIED. MORE DETAILED ANALYSES WILL OCCUR DURING FINAL PROJECT DESIGN TO DETERMINE WHETHER THESE POTENTIAL BARRIER LOCATIONS MEET THE REASONABLE AND FEASIBLE CRITERIA WITHIN THE NCDOT TRAFFIC NOISE ABATEMENT POLICY. IF THESE CRITERIA ARE MET, BARRIER CONSTRUCTION WILL OCCUR PENDING PUBLIC APPROVAL.

ALL PROPOSED STRUCTURES OVER I-85 WILL BE CONSTRUCTED TO ACCOMMODATE FUTURE HOV/HOT LANES.