PUBLIC HEARING MAP

PROJECT I-3311C, I-5405 AND I-4750AA

MECKLENBURG AND IREDELL COUNTIES

I-77 HOT LANES

JULY 2013

ROLL 9 OF 14

BUILD ALTERNATIVES 1, 2, & 3

LEGEND

- BUILDINGS
- EXISTING RIGHT OF WAY
- EXISTING EASEMENTS
- PROPOSED RIGHT OF WAY
- PROPOSED EASEMENTS (DRAINAGE, CONSTRUCTION, AND UTILITY)
- EXISTING ROADWAY
- EXISTING ROADWAY TO BE REMOVED
- EXISTING ROADWAY TO BE RESURFACED
- PROPOSED ROADWAY
- PROPOSED STRUCTURES, ISLAND, CURB AND GUTTER
- EXISTING STRUCTURES, ISLAND, CURB AND GUTTER TO BE RETAINED
- EXISTING STRUCTURES, ISLAND, CURB AND GUTTER TO BE REMOVED
- FEMA PROPERTY
- LAKES, RIVER, STREAMS AND PONDS
- RAILROAD RIGHT OF WAY
- EXISTING UTILITY EASEMENT
- CEMETERIES
- PROPOSED RIGHT OF WAY
- PROPERTY LINES
- NOISE STUDY AREA
- HOT LANES
- HISTORIC PROPERTY / DISTRICT
- WETLAND LIMITS BOUNDARY
- PRELIMINARY ACCESS POINTS
- EXISTING TRAFFIC SIGNAL

100' 0' 100' 200'
50'
(ENGLISH)

NAD 83

(211) MEG-ART POTTERY INC
MFCF PROPERTIES LLC
ATTN: TENA MANN

(212) MCGEOUGH PROPERTIES LLC
A NC LIMITED LIABILITY CO
MCGEOUGH PROPERTIES LLC
MCGEOUGH PROPERTIES LLC
MCGEOUGH PROPERTIES LLC

(213) NORTHCROSS LAND & DEVELOPMENT LIMITED PARTNERSHIP

(214) FIFTH THRID BANK
WILLIAMSON PROPERTIES OF LKN LLC
AMAJES CORP
AMAJEA CORP
FREDRICK L HARRIS
AMAJES CORP
AMAJES CORP
RUSSELL FOX
JOHN R CHERRY
AMAJES CORP
COOL BROKERS PROPERTY LLC
COX REAL ESTATE GROUP LLC
AMAJES CORP
JOHN R CHERRY
AMAJES CORP
AMAJES CORP
RAY D CAUTHEN
JOHN A WASKIN
RUSSEL FOX
M E HOUCK
AMAJES CORP
SHAHIN EHSAN
GOODMAN A COMPANY
M E HOUCK
LWE PROPERTIES LLC
FREDRICK L HARRIS
NORTHSTONE VENTURE GROUP LLC
QUIST FAMILY ENTERPRIESES LLC
LAKE NORMAN TEAM INC
KALEY PROPERTIES LLC
KILKO PROPERTIES INC
AMAJES CORP

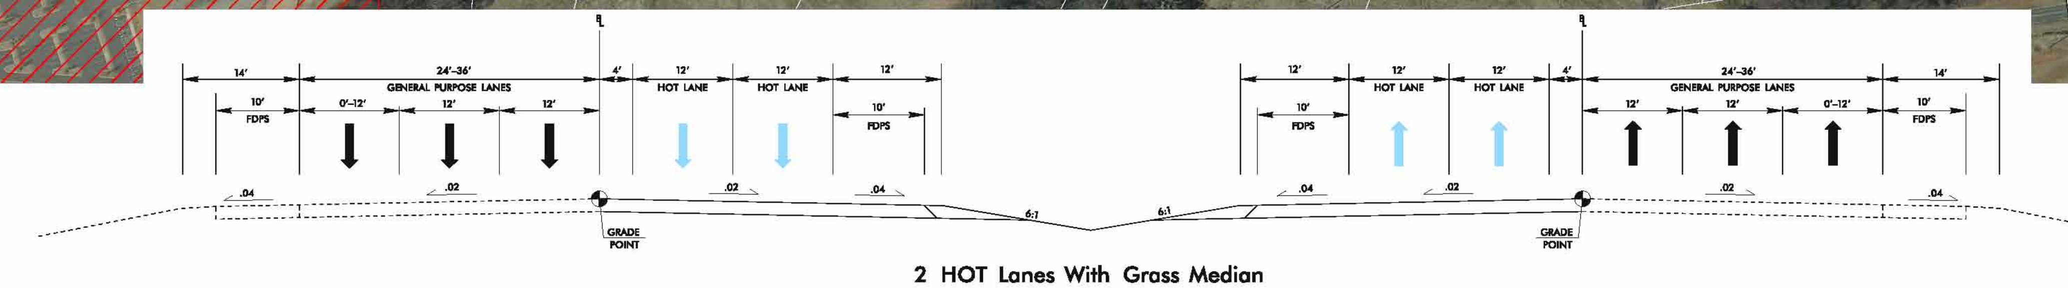

2 HOT Lanes With Grass Median

PUBLIC HEARING MAP
PROJECT I-3311C, I-5405 AND I-4750AA
MECKLENBURG AND IREDELL COUNTIES
I-77 HOT LANES
JULY 2013
ROLL 9 OF 14

LEGEND
(ENGLISH)
NAD 83