COMBINED PUBLIC HEARING MAP

PROJECT 34400.1.1 (R-2233A)
F. A. PROJECT NHF-221(9)

RUTHERFORD COUNTY

US 221 FROM THE SOUTH CAROLINA STATE LINE TO US 74 BYPASS

ROLL 3 OF 3 ALT 1 & ALT 2

WEST SIDE WIDENING - 46' MEDIAN

300' 150' 0' 300'
SHOULDER

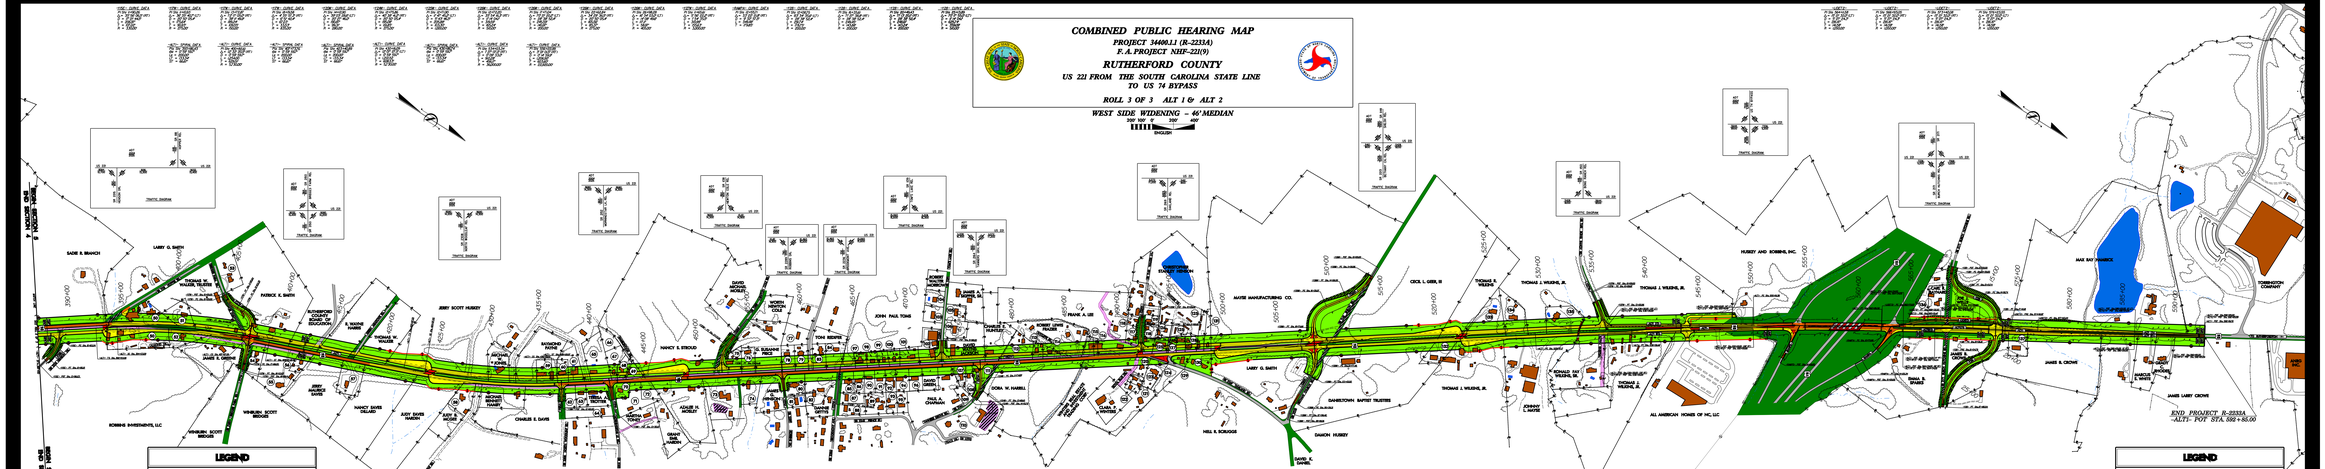

LEGEND

- BUILDINGS
- EXISTING RIGHT OF WAY
- PROPOSED RIGHT OF WAY
- ALL EASEMENTS
- EXISTING ROADWAY
- EXISTING ROADWAY TO BE REMOVED
- EXISTING ROADWAY TO BE RESURFACED
- PROPOSED ROADWAY
- TEMPORARY ROADWAY /DETOURS
- PROPOSED STRUCTURES, ISLAND, CURB AND GUTTER
- EXISTING STRUCTURES, ISLAND, CURB AND GUTTER TO BE RETAINED
- EXISTING STRUCTURES, ISLAND, CURB AND GUTTER TO BE REMOVED
- LAKES, RIVER, STREAMS AND PONDS
- RAILROAD RIGHT OF WAY
- UTILITY EASEMENT
- PROPERTY LINE
- PROPOSED CONTROL OF ACCESS
- PROPOSED PARTIAL CONTROL OF ACCESS
- EXISTING CONTROL OF ACCESS
- PRESENT ADT
- FUTURE ADT
- PROPERTY LINES

PRELIMINARY PLANS
NOT FOR RIGHT-OF-WAY DETERMINATIONS

50	JAMES KENNETH COLE, JR.	70	JOHN W. HEDFORD	90	MARK RAYMOND COLE	110	CHURCH OF GOD OF PROPHECY
51	BYRL WALDEN	71	SAMMY TONEY BURNER	91	AARON GREEN COLE	111	WILLIAM B. ANDERSON
52	PATRICK BRYAN THOMPSON	72	PUBLIC SERVICE CO. OF NC, INC.	92	BILLY FRANKLIN MELTON	112	DORA W. HARRILL
53	RUBY BERDLE FOWLER	73	SOUTHERN BELL TELEPHONE & TELEGRAPH COMPANY	93	JOSE ARIAS	113	EDNA D. HEARLEY
54	FRANCES H. HAMILTON	74	TERRIS S. HILLIS	94	WELDON F. BLANTON	114	MARVIN ELLISON
55	JAMES ALVIN HOLLADAY	75	JAMES ALVIN TUPPER	95	JAMES ALVIN HOLLADAY	115	JAMES ALVIN WILDING
56	EDWARD STROUPHAU	76	JIMMY L. THOMPSON	96	RAY PRIMITIVE BAPTIST	116	JIMMY W. LEE
57	JANNETTE S. DAVIS	77	ROBERT W. TAYLOR	97	FRANCES SHANN ROBBINS	117	PAUL A. CHAPMAN
58	JOSEPH SHAN SCOTT	78	CAROLYN CHRISMAN PRICE	98	THOMAS G. COLLINS, III	118	JIMMY WAYNE LEE
59	DLCL, LLC	79	ANGELA FOY BALLARD	99	PAUL A. CHAPMAN	119	FAYE M. TOWNSY
60	CHARLES J. GERNANDON	80	ARCHIE WEBB MAHERICK	100	MARTHA ANN CHAPMAN	120	PRESBYTERIAN CHURCH USA, INC.
61	RAY PATTERSON TATE	81	BUBBIE B. HOLLAND	101	TIMOTHY S. MACZKOTT	121	SUNAN GRANT
62	JUDITH A. WELLS	82	GEORGE C. HUNTSINGER	102	THE TRUSTEES OF THE CHURCHLAND BAPTIST CHURCH	122	DONALD STEPHEN WILDING
63	DECORES MATHEWS	83	PHILIP SHAWER	103	SHIRLEY ANN MARTIN	123	EDWARD JACKIE COLE
64	DAWN WALKER COLLINS	84	JOHN B. HUNSUCKER	104	FRUITLAND BAPTIST CHURCH	124	FRUITLAND BAPTIST CHURCH
65	JOHN W. MELVILLE	85	GERALD J. ALLEN	105	KENNETH LEE DEDICATE	125	TERY CHANCHAN WHITE
66	JOHN W. MELVILLE	86	JAMES ALVIN HUNTER, TRUSTEE	106	JAMES ALVIN COLE	126	JAMES ALVIN HUNTER
67	MARVIN BLANKENS	87	JACK C. HOOPER	107	DANNY T. WHITAKER	127	LUCIUS W. HUNT
68	JOHN HOWARD	88	VIRGIL A. BATHARD	108	ANGELA COLE BATHARD	128	BOBBY RAY JOHNSON
69	LEE ROBBINS, HIRIS	89	GENE F. FOX	109	ALICIA LYNN GASTON	129	SHIRLEY INVESTMENT COMPANY

130	MARTIN L. TACKETT	135	HUNACHAI JAMERSON
131	HUNACHAI JAMERSON	136	WILDHA FURNITURE OUTLET
132	WILDHA FURNITURE OUTLET	137	THOMAS R. WALDEN
133	THOMAS R. WALDEN	138	EDDIE B. MOORE
134	EDDIE B. MOORE	139	DONALD STEPHEN WILDING
135	DAMON HUSBEY	140	DAMON HUSBEY
137	JOHNATHON R. WARD		

FUNCTIONAL CLASS. = ARTERIAL
DESIGN SPEED = 60 mph
MAX. SUPERELEV. = 0.06

Partial Control of Access is defined as one access point per parcel. For properties with large road frontage (for example 1,000 feet or more) an additional access point may be considered. For properties that have alternative access (such as via a side road) access to US 221 may be eliminated.

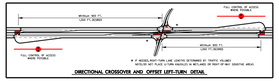

DIRECTIONAL CROSSOVER AND OFFSET LEFT-TURN DETAIL

COMBINED PUBLIC HEARING MAP
PROJECT 34400.1.1 (R-2233A)
F. A. PROJECT NHF-221(9)
US 221 FROM THE SOUTH CAROLINA STATE LINE TO US 74 BYPASS
ROLL 3 OF 3 ALT 1 & ALT 2
WEST SIDE WIDENING - 46' MEDIAN