DESIGN PUBLIC HEARING MAP
US 17 NEW BERN BYPASS
FROM SR 1330 NEAR JONES-CRAVEN COUNTY LINE TO SR 1438 NEAR VANCEBORO
CRAVEN COUNTY, NORTH CAROLINA
State Project No. 6.179001T
T.I.P. Project No. R-2301
MAP 5 OF 5

DESIGN PUBLIC HEARING MAP
US 17 NEW BERN BYPASS
FROM SR 1330 NEAR JONES-CRAVEN COUNTY LINE TO SR 1438 NEAR VANCEBORO
CRAVEN COUNTY, NORTH CAROLINA
State Project No. 6.179001T
T.I.P. Project No. R-2301
MAP 5 OF 5

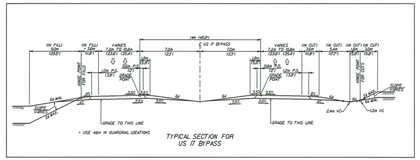

TYPICAL SECTION FOR US 17 BYPASS

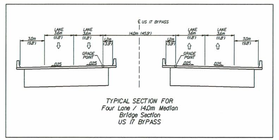

TYPICAL SECTION FOR Four Lane / 140m Median Bridge Section US 17 BYPASS

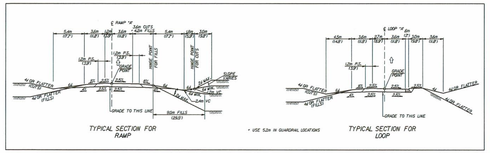

TYPICAL SECTION FOR RAMP

* USE 52m IN GUARDRAIL LOCATIONS

TYPICAL SECTION FOR LOOP

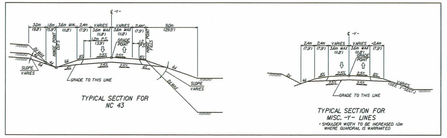

TYPICAL SECTION FOR NC 43

TYPICAL SECTION FOR MISC. +/- LINES

* SHOULDER WIDTH TO BE INCREASED 10m WHERE GUARDRAIL IS WARRANTED

LEGEND

- BUILDINGS
- EXISTING RIGHT OF WAY
- PROPOSED RIGHT OF WAY
- ALL EASEMENTS
- EXISTING ROADWAY
- EXISTING ROADWAY TO BE REMOVED
- EXISTING ROADWAY TO BE RESURFACED
- PROPOSED ROADWAY
- TEMPORARY ROADWAY /DETOURS
- FUTURE ROADWAY
- PROPOSED STRUCTURES, ISLAND, CURB AND GUTTER
- EXISTING STRUCTURES, ISLAND, CURB AND GUTTER TO BE RETAINED
- EXISTING STRUCTURES, ISLAND, CURB AND GUTTER TO BE REMOVED
- LAKES, RIVER, STREAMS AND PONDS
- RAILROADS
- RAILROAD RIGHT OF WAY
- UTILITY EASEMENT
- CEMETERIES
- PROPOSED CONTROL OF ACCESS
- EXISTING CONTROL OF ACCESS
- PRESENT ADT
- FUTURE ADT
- PROPERTY LINES
- WETLANDS

-TRAFFIC DATA-
US 17 / US 17 BYPASS

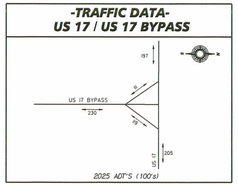

2025 ADT'S (100's)

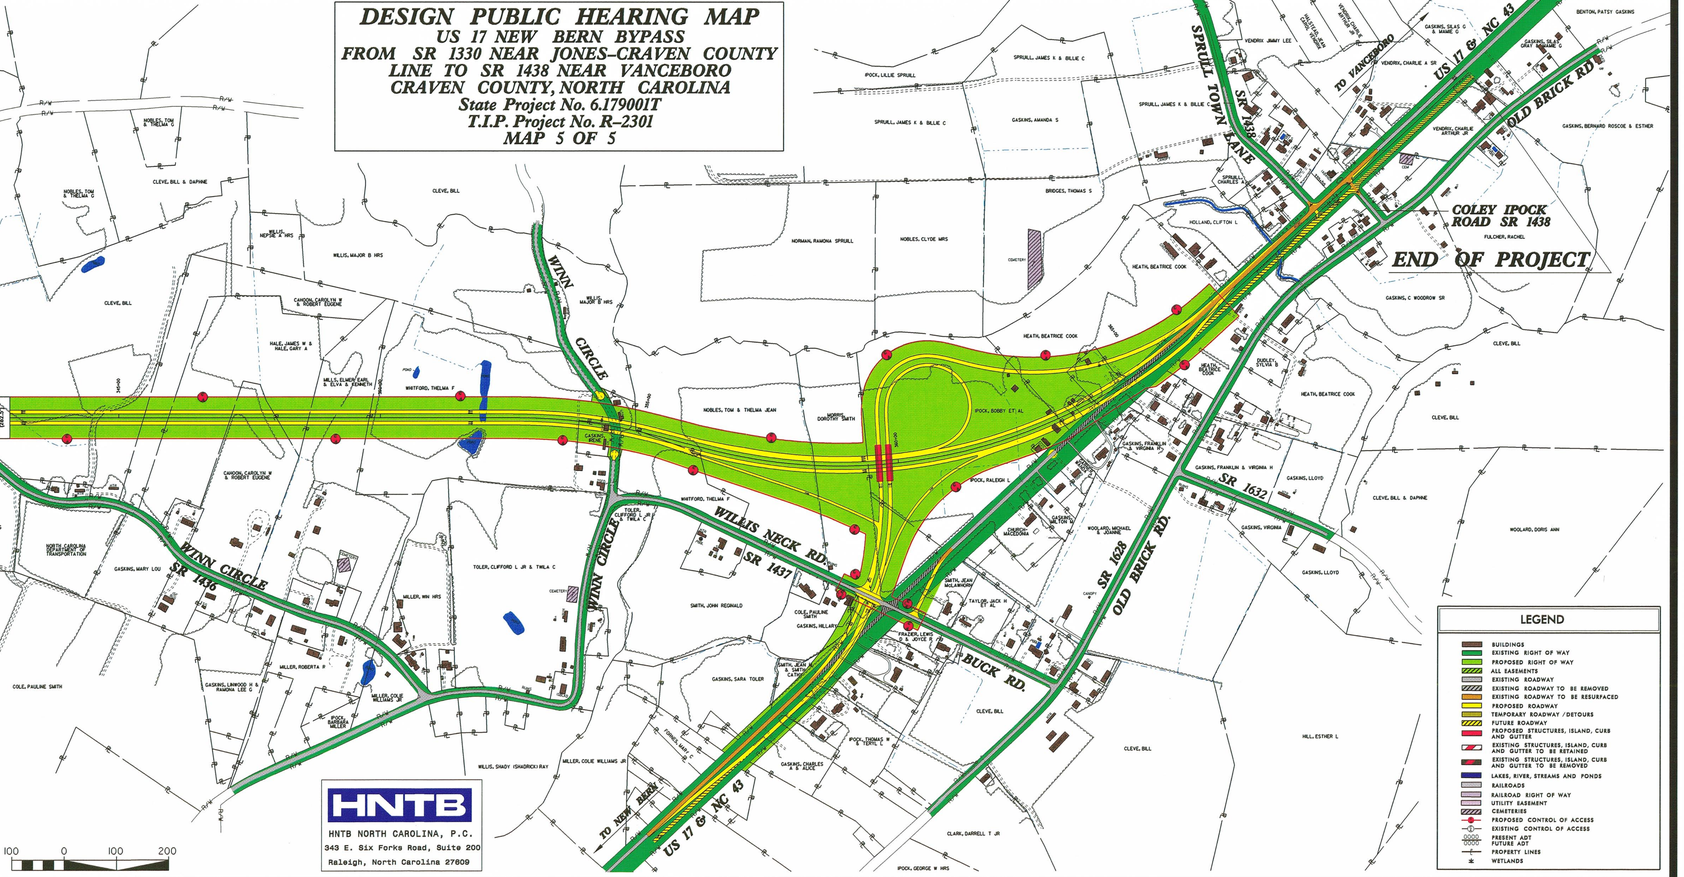

100 0 100 200

HNTB
HNTB NORTH CAROLINA, P.C.
343 E. Six Forks Road, Suite 200
Raleigh, North Carolina 27609

LEGEND

- BUILDINGS
- EXISTING RIGHT OF WAY
- PROPOSED RIGHT OF WAY
- ALL EASEMENTS
- EXISTING ROADWAY
- EXISTING ROADWAY TO BE REMOVED
- EXISTING ROADWAY TO BE RESURFACED
- PROPOSED ROADWAY
- TEMPORARY ROADWAY /DETOURS
- FUTURE ROADWAY
- PROPOSED STRUCTURES, ISLAND, CURB AND GUTTER
- EXISTING STRUCTURES, ISLAND, CURB AND GUTTER TO BE RETAINED
- EXISTING STRUCTURES, ISLAND, CURB AND GUTTER TO BE REMOVED
- LAKES, RIVER, STREAMS AND PONDS
- RAILROADS
- RAILROAD RIGHT OF WAY
- UTILITY EASEMENT
- CEMETERIES
- PROPOSED CONTROL OF ACCESS
- EXISTING CONTROL OF ACCESS
- PRESENT ADT
- FUTURE ADT
- PROPERTY LINES
- WETLANDS

DESIGN PUBLIC HEARING MAP
US 17 NEW BERN BYPASS
FROM SR 1330 NEAR JONES-CRAVEN COUNTY LINE TO SR 1438 NEAR VANCEBORO
CRAVEN COUNTY, NORTH CAROLINA
State Project No. 6.179001T
T.I.P. Project No. R-2301
MAP 5 OF 5