DESIGN PUBLIC HEARING MAP

State Project No. 8.T360501 (R-2501)
F.A. PROJECT NHF-1(1)

RICHMOND COUNTY

US 1 from Sandhill Road (SR 1971) to Marston Road (SR 1001)

ROLL 1 OF 6

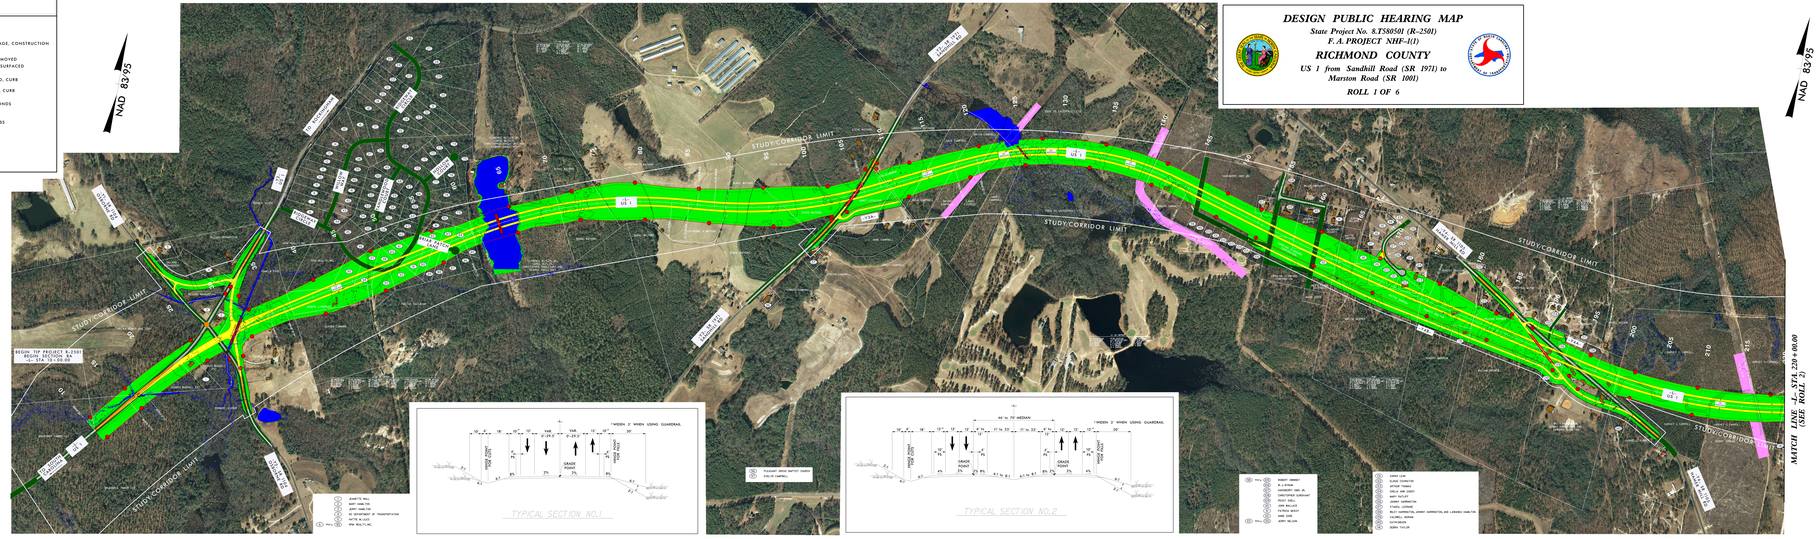

DESIGN PUBLIC HEARING MAP
RICHMOND COUNTY
US 1 from Sandhill Road (SR 1971) to Marston Road (SR 1001)
ROLL 1 OF 6

LEGEND
BUILDINGS
EXISTING RIGHT OF WAY
PROPOSED RIGHT OF WAY
PROPOSED EASEMENTS (DRAINAGE, CONSTRUCTION AND UTILITY)
EXISTING ROADWAY
EXISTING ROADWAY TO BE REMOVED
EXISTING ROADWAY TO BE RESURFACED
PROPOSED ROADWAY
PROPOSED STRUCTURES, ISLAND, CURB AND GUTTER
EXISTING STRUCTURES, ISLAND, CURB AND GUTTER TO BE RETAINED
LAKES, RIVER, STREAMS AND PONDS
UTILITY EASEMENT
PROPOSED CONTROL OF ACCESS
PRESENT ADT
FUTURE ADT
PROPERTY LINES
WETLAND LIMITS BOUNDARY
JURISDICTIONAL STREAM
NAD 83/95

NOTE:
Full Control of Access is defined as a connection to a facility provided only via ramps at interchanges. All cross-streets are grade separated. No private driveway connections allowed.

ENGLISH
DESIGN DATA
Functional Class = Freeway
Design Speed = 70 mph
Terrain = Rolling
HORIZONTAL DATA
Right Median = 6.810 SIR
Right Back = 2.810 (County)
PRELIMINARY PLANS
NOT FOR RIGHT-OF-WAY
OR CONSTRUCTION
INCOMPLETE PLANS
NOT FOR BIDDING
200' 0' 200' 400'
1in = 200ft
(ENGLISH)

DESIGN PUBLIC HEARING MAP
RICHMOND COUNTY
US 1 from Sandhill Road (SR 1971) to Marston Road (SR 1001)
ROLL 1 OF 6