COMBINED PUBLIC HEARING MAP
PROJECTS 35608.1.1 and 34329.1.1 (R-2597 and R-2042D/E)
Segment C
RUTHERFORD & MCDOWELL COUNTIES
US 221
FROM NORTH OF SR 1561 (ROPER LOOP RD.) IN RUTHERFORD COUNTY
TO US 221 – NC 226 IN McDOWELL COUNTY
ROLL 3 OF 8

SEGMENT C

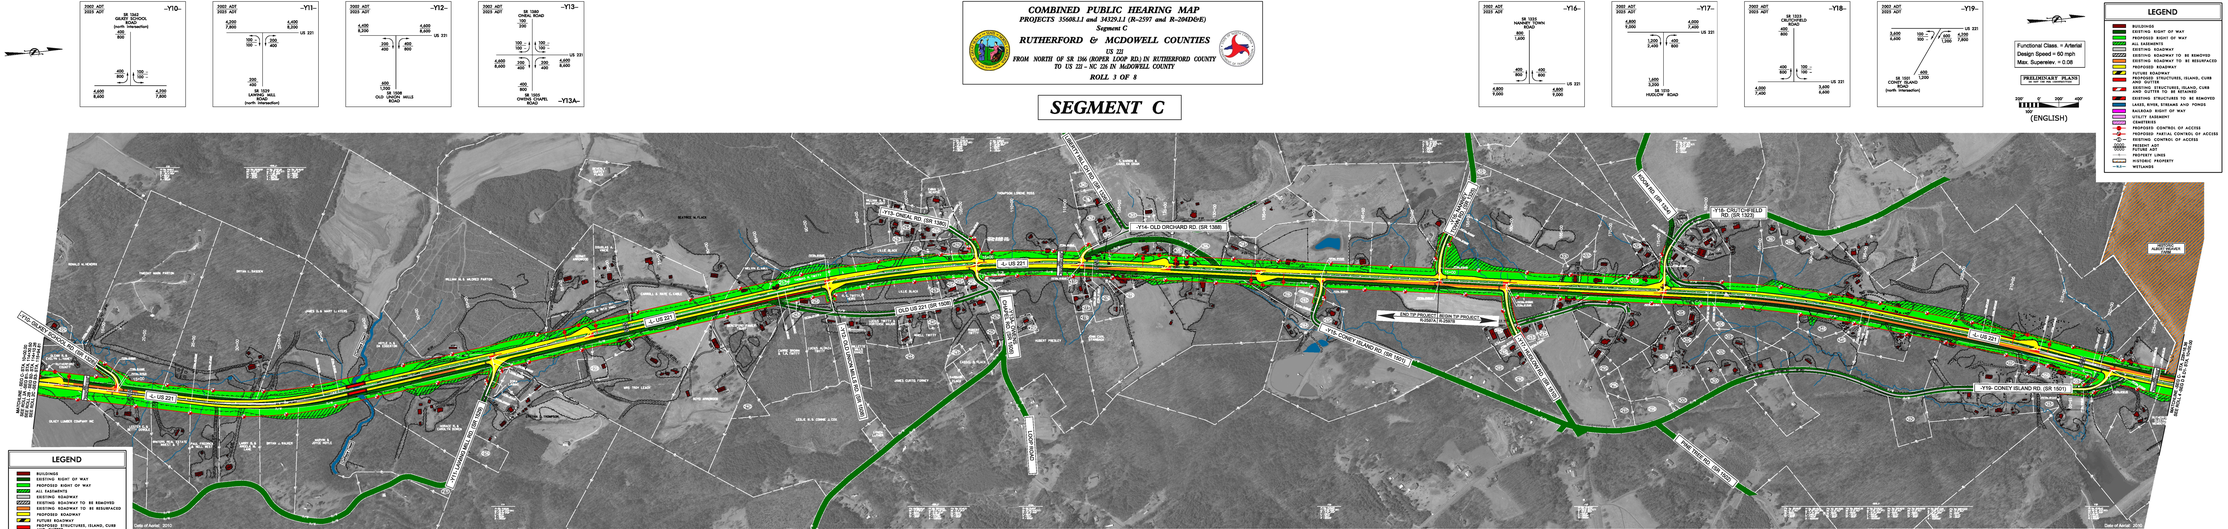
-Y10-
SR 1562 (GILKEY SCHOOL ROAD) (North Intersection)
-Y11-
-Y19-
SR 1501 (CONEY ISLAND ROAD) (north Intersection)
Functional Class. = Arterial
Design Speed = 60 mph
Max. Superelev. = 0.08
PRELIMINARY PLANS
NOT TO BE USED FOR CONSTRUCTION
(ENGLISH)
LEGEND
BUILDINGS
EXISTING RIGHT OF WAY
PROPOSED RIGHT OF WAY
ALL EASEMENTS
EXISTING ROADWAY
EXISTING ROADWAY TO BE REMOVED
EXISTING ROADWAY TO BE RESURFACED
PROPOSED ROADWAY
FUTURE ROADWAY
EXISTING STRUCTURES, ISLAND, CURB AND GUTTER
EXISTING STRUCTURES TO BE REMOVED
LAKES, RIVERS, STREAMS AND PONDS
RAILROAD RIGHT OF WAY
UTILITY EASEMENT
CEMETERIES
PROPOSED CONTROL OF ACCESS
EXISTING PARTIAL CONTROL OF ACCESS
EXISTING CONTROL OF ACCESS
PRESENT ADT
FUTURE ADT
PROPERTY LINES
HISTORIC PROPERTY
WETLANDS
END TIP PROJECT BEGIN TIP PROJECT R-2042D & E (NEW)
(1) WILLIS ELAINE WHEELER
(2) DONALD E. & MARY SALLY
(3) RONALD & BRENDA BRIDGES
(4) BENCHTOP FAMILY TRUST
(5) THOMAS N.A. ESTATE WALTON
(6) SUPERIOR TWITTY RIDDELL
(7) SHIRLEY L. TWITTY
(8) JAMES SMITH
(9) MARGARET FLACK
(10) LUTHER LYNCH
(11) BRANT BECK
(12) SHIRLEY T. TWITTY
(13) JAMES N. & GLADYS N. LOGAN
(14) JAMES & SALLY
(15) TWITTY FAMILY LIMITED
(16) THOMAS EDWARD WILLIAMS
(17) THOMAS G. TWITTY
(18) LEE ANDES & LORETTA LYNCH
(19) ROBERT WESLEY ANDES
(20) GREGORY & LYNDA & LYNNETT LOGAN
(21) MARLENE LYNCH WHITE
(22) JAMES A. & DOROTHY LYNCH
(23) UNKNOWN
(24) JOHN WILLIAM KELLEY
(25) MELLORY GROVE THOMPSON
(26) JAMES & SALLY
(27) TWITTY, N.A. & MARY S. BAILEY
(28) TWITTY INVESTMENTS
(29) WENDELL FRANKLIN STEWART, JR.
(30) DENNIS RAY TELTON, JR.& N. WHITE
(31) ETHEL S. BRISTOW
(32) JOHN MILLS VIII, PHIL DEPT
(33) MICHAEL JEROME HARRELL
(34) MARY GROVE FLACK
(35) LARRY & DOROTHY YOUNG
(36) BOBBY G.& CAROLYN CURTIS
(37) LORRAINE MARIE B. & J. MOORE
(38) JESSE & ANNA
(39) MAUD GIBBS
(40) FRANK H.& TROLAN DETTON
(41) IDA FLACK
(42) SHIRLEY C. DAILEY
(43) JOHN B.& RACHEL MORSEY
(44) JONAS & DOROTHY CONNER
(45) JAMES C.& WILLENA MYERS
(46) BENITT CONNER
(47) GRACE THERMALLE MC
(48) JAMES DONALD CONNER
(49) GEORGE ELLIS GRAY
(50) JAMES & JUDITH CONNER
(51) MARY M. & JAMES C. APPLE WALKER
(52) PATRICIA ARLEDGE
(53) LESTER RUSSELL COLLINS
(54) JERRY DEAN MCENTIRE
(55) JENNIFER DIANE KELLEY
(56) JERRY STEVE HALL
(57) ESTATE MYERS
(58) ELIZABETH MANKEY
(59) ERIC & DIANE CONNER
(60) JAMES LARRY HEESE
(61) J. DONALD & VELVET HEESE
(62) DEAN M. CONNER
(63) DEAN CONNER
(64) ALTON SCOTT FERRIS
(65) TERESA Y.& SCOTT GREENE
(66) CAROLYN SUTTON MOORE
(67) KAREN L.& MICHAEL CONNER
(68) MELISSA C.& FLORINE & JEAN ROGERS
(69) MARTIN FLACK LOVELACE
(70) MELISSA C.& FLORINE & JEAN ROGERS
(71) THOMAS G. BRANDAU CONNER
(72) STUART C.& MARY A. FLACK
US 221
FOUR-LANE DIVIDED TYPICAL SECTION
US 221
FOUR-LANE DIVIDED TYPICAL SECTION WITH RAISED MEDIAN
* The need for right turn lanes is dependent on the amount of traffic and is subject to change
DIRECTIONAL CROSSOVER WITH MEDIAN U-TURNS
POTENTIAL TO BE USED AT ALL INTERSECTIONS
U-TURN ROADWAYS NOT TO BE PLACED IN WETLANDS OR RIGHT OF WAY SENSITIVE AREAS
Partial Control of Access is defined as one access point per parcel. For properties with large road frontages or multiple parcels, more than one access point may be considered. For properties that have access, such as via a side road, access to US 221 may be eliminated.