COMBINED PUBLIC HEARING MAP

PROJECT 36001.1.2 (R-2603)
F.A. PROJECT STP-0268(15)
WILKES COUNTY
NC 268 (ELKIN HIGHWAY)
MULTI-LANES EAST OF NC 18 TO SR 1966
(AIRPORT ROAD)
WIDEN TO MULTI-LANES
ROLL 1 OF 3

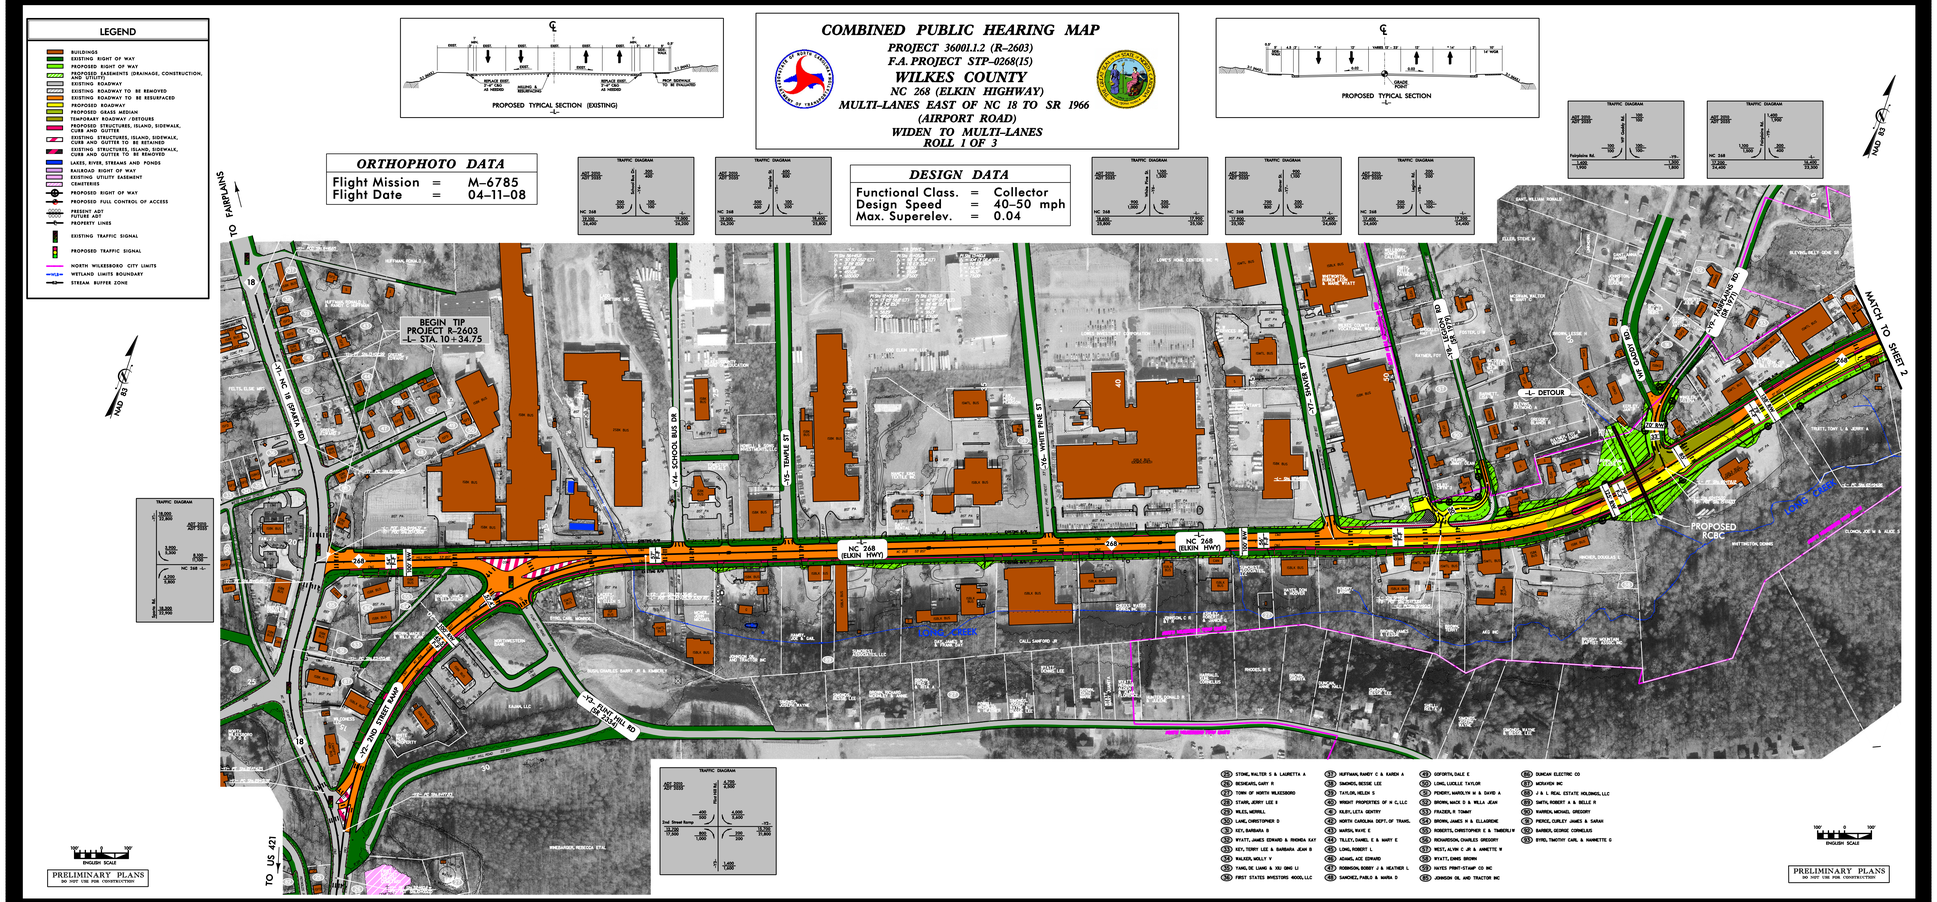
LEGEND
BUILDINGS
EXISTING RIGHT OF WAY
PROPOSED RIGHT OF WAY
PROPOSED EASEMENTS (DRAINAGE, CONSTRUCTION, AND UTILITY)
EXISTING ROADWAY
EXISTING ROADWAY TO BE REMOVED
EXISTING ROADWAY TO BE RESURFACED
PROPOSED ROADWAY
PROPOSED GRASS MEDIAN
TEMPORARY ROADWAY / DETOURS
PROPOSED STRUCTURES, ISLAND, SIDEWALK, CURB AND GUTTER
EXISTING STRUCTURES, ISLAND, SIDEWALK, CURB AND GUTTER TO BE RESURFACED
EXISTING STRUCTURES, ISLAND, SIDEWALK, CURB AND GUTTER TO BE REMOVED
LAKES, RIVER, STREAMS AND PONDS
RAILROAD RIGHT OF WAY
EXISTING UTILITY EASEMENT
CEMETERIES
PROPOSED RIGHT OF WAY
PROPOSED FULL CONTROL OF ACCESS
PRESENT ADT
FUTURE ADT
PROPERTY LINES
EXISTING TRAFFIC SIGNAL
PROPOSED TRAFFIC SIGNAL
NORTH WILKESBORO CITY LIMITS
WETLAND LIMITS BOUNDARY
STREAM BUFFER ZONE
PROPOSED TYPICAL SECTION (EXISTING)
PROPOSED TYPICAL SECTION
ORTHOPHOTO DATA
Flight Mission = M-6785
Flight Date = 04-11-08
DESIGN DATA
Functional Class. = Collector
Design Speed = 40-50 mph
Max. Superelev. = 0.04
BEGIN TIP PROJECT R-2603 -L- STA. 10+34.75
MATCH TO SHEET 2
TO FAIRPLAINS
TO US 421
NC 268 (ELKIN HWY)
-L- DETOUR
PROPOSED RCBC
SR 1966 (AIRPORT RD)
-Y4- SCHOOL BUS DR
-Y6- WHITE PINE ST
