DESIGN PUBLIC HEARING MAP & OFFICIAL CORRIDOR MAP

PROJECT 34971.1.1 (R-2707)
F.A. PROJECT NHF-74(14)

CLEVELAND COUNTY
US 74 – SHELBY BYPASS

ROLL 1 OF 5

TRAFFIC DIAGRAM

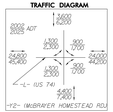

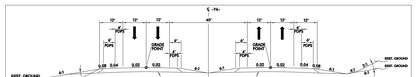

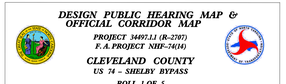

1. TONY A. STREET
2. ROYSTER OIL COMPANY, INC.
3. JOHNNY W. LUMERY
4. MICHAEL W. GREENE
5. ISAAH HARRELL COOPER
6. MARSHA BALDWIN TURNER
7. ROGER WILTON BALDWIN
8. JEFFREY FRANKLIN FLUMERS
9. THOMAS LOWELL LEE
10. WILLIAM GREGORY JONES
11. DONALD EMRY BRIDGES
12. RICKEY EDWARD, HICKS
13. COLEMAN TESSENEER
14. RICKEY EDWARD, HICKS
15. RICKEY EDWARD, HICKS
16. RICKEY EDWARD, HICKS
17. RICKEY EDWARD, HICKS
18. CALVIN LAMBERTS
19. RONALD WESLEY WARD
20. WATTIE N. BRIDGES
21. CALVIN L. BRIDGES
22. WATTIE N. BRIDGES
23. SOUTHERN BELL TELEPHONE & TELEGRAPH CO.
24. LARRY STEPHEN GREEN
25. BILLY D. BLANTON
26. AREY OIL COMPANY #23
27. AREY OIL COMPANY #23
28. LOUISE HAMNICK
29. MICHAEL D. HARRELL
30. JAMES D. BONEN
31. MICHAEL D. HARRELL
32. DANNY THOMAS CHAMPION
33. ELLIE L. WEBB ROGERS
34. WILLIN D. JR. LEONARDT
35. ROGER DALE SANDINO
36. DANIEL JAY HERNETT
37. PATRICIA L. LINDQUIST
38. FEDERAL HOME LOAN MORTGAGE CORPORATION
39. ROGER STEVE MOORE
40. HORACE LEE WRIGHT
41. EARL EUGENE SANG
42. BENJAMIN A. LEE
43. ESTINE W. GREENE
44. RUBY A. MOORE
45. DANNY MONROE BLANTON
46. MARY ELIZABETH CALDERS
47. RICHARD W. HAMLET
48. JOHN D. LAVERLA JR.
49. FRANK L. HALL
50. BENJAMIN C. PATRICK
51. GENE RAYMOND MOORE, JR.
52. FRED C. ROGERS
53. BILLY DEAN DAVIS
54. STEVE HOWARD MARTIN
55. STEVE HOWARD MARTIN
56. TERRY RICKY LANE
57. DON VICTOR JONES
58. DONALD LEE MCSWAIN
59. JAMES HENRY GREENE
60. CATHERINE L. LYTON
61. BRENDA WILLIS HALL
62. EVELYN DELOZIER
63. AUGUSTUS G. CAUDLEY
64. LUMMY D. BELL
65. AUGUSTUS G. CAUDLEY
66. JOHN HENRY BEAVER, JR.
67. ERIC ANDREW SOX
68. JOHN ROBERT MCBRAYER
69. HERBERT RAY HAMMING
70. RICHARD E. HAMPICK

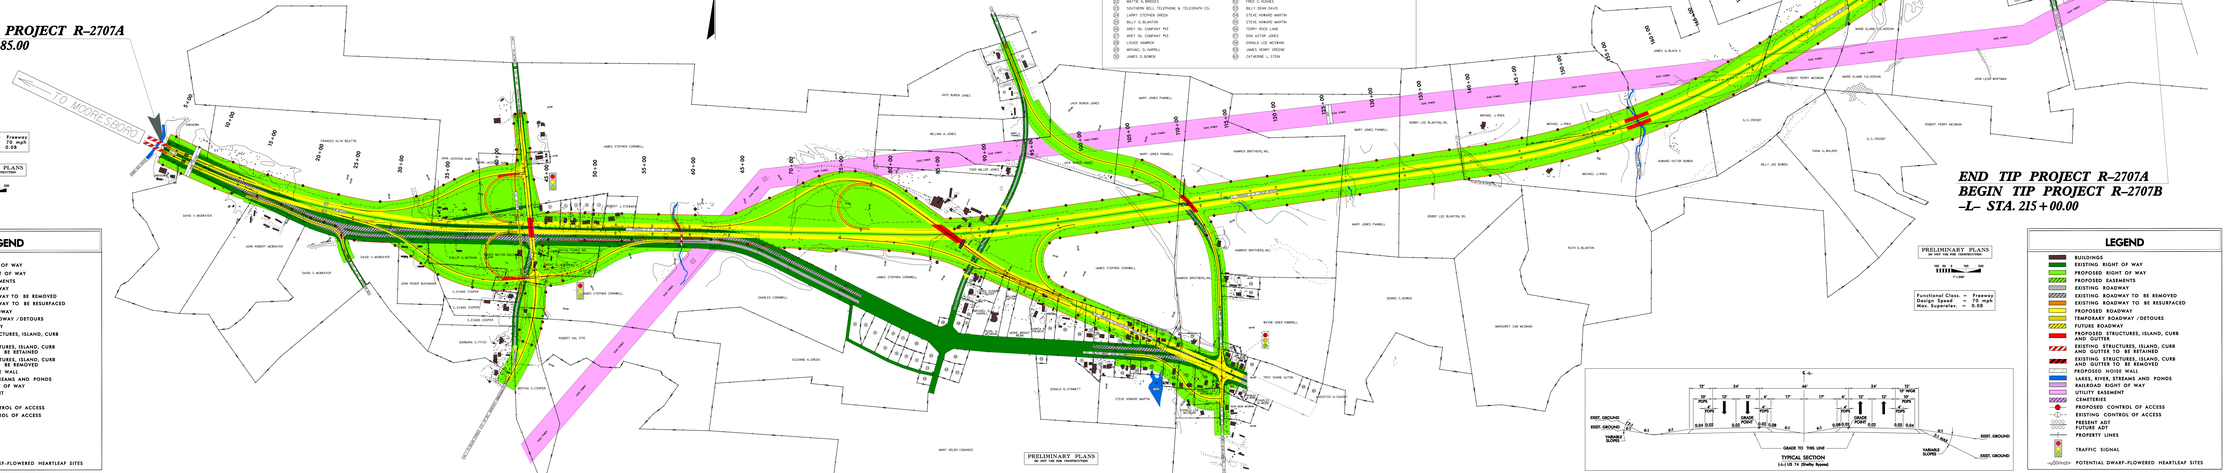

DESIGN PUBLIC HEARING MAP & OFFICIAL CORRIDOR MAP
PROJECT 34971.1.1 (R-2707)
F.A. PROJECT NHF-74(14)
CLEVELAND COUNTY
US 74 – SHELBY BYPASS
ROLL 1 OF 5

DESIGN PUBLIC HEARING MAP & OFFICIAL CORRIDOR MAP
PROJECT 34971.1.1 (R-2707)
F.A. PROJECT NHF-74(14)
CLEVELAND COUNTY
US 74 – SHELBY BYPASS
ROLL 1 OF 5