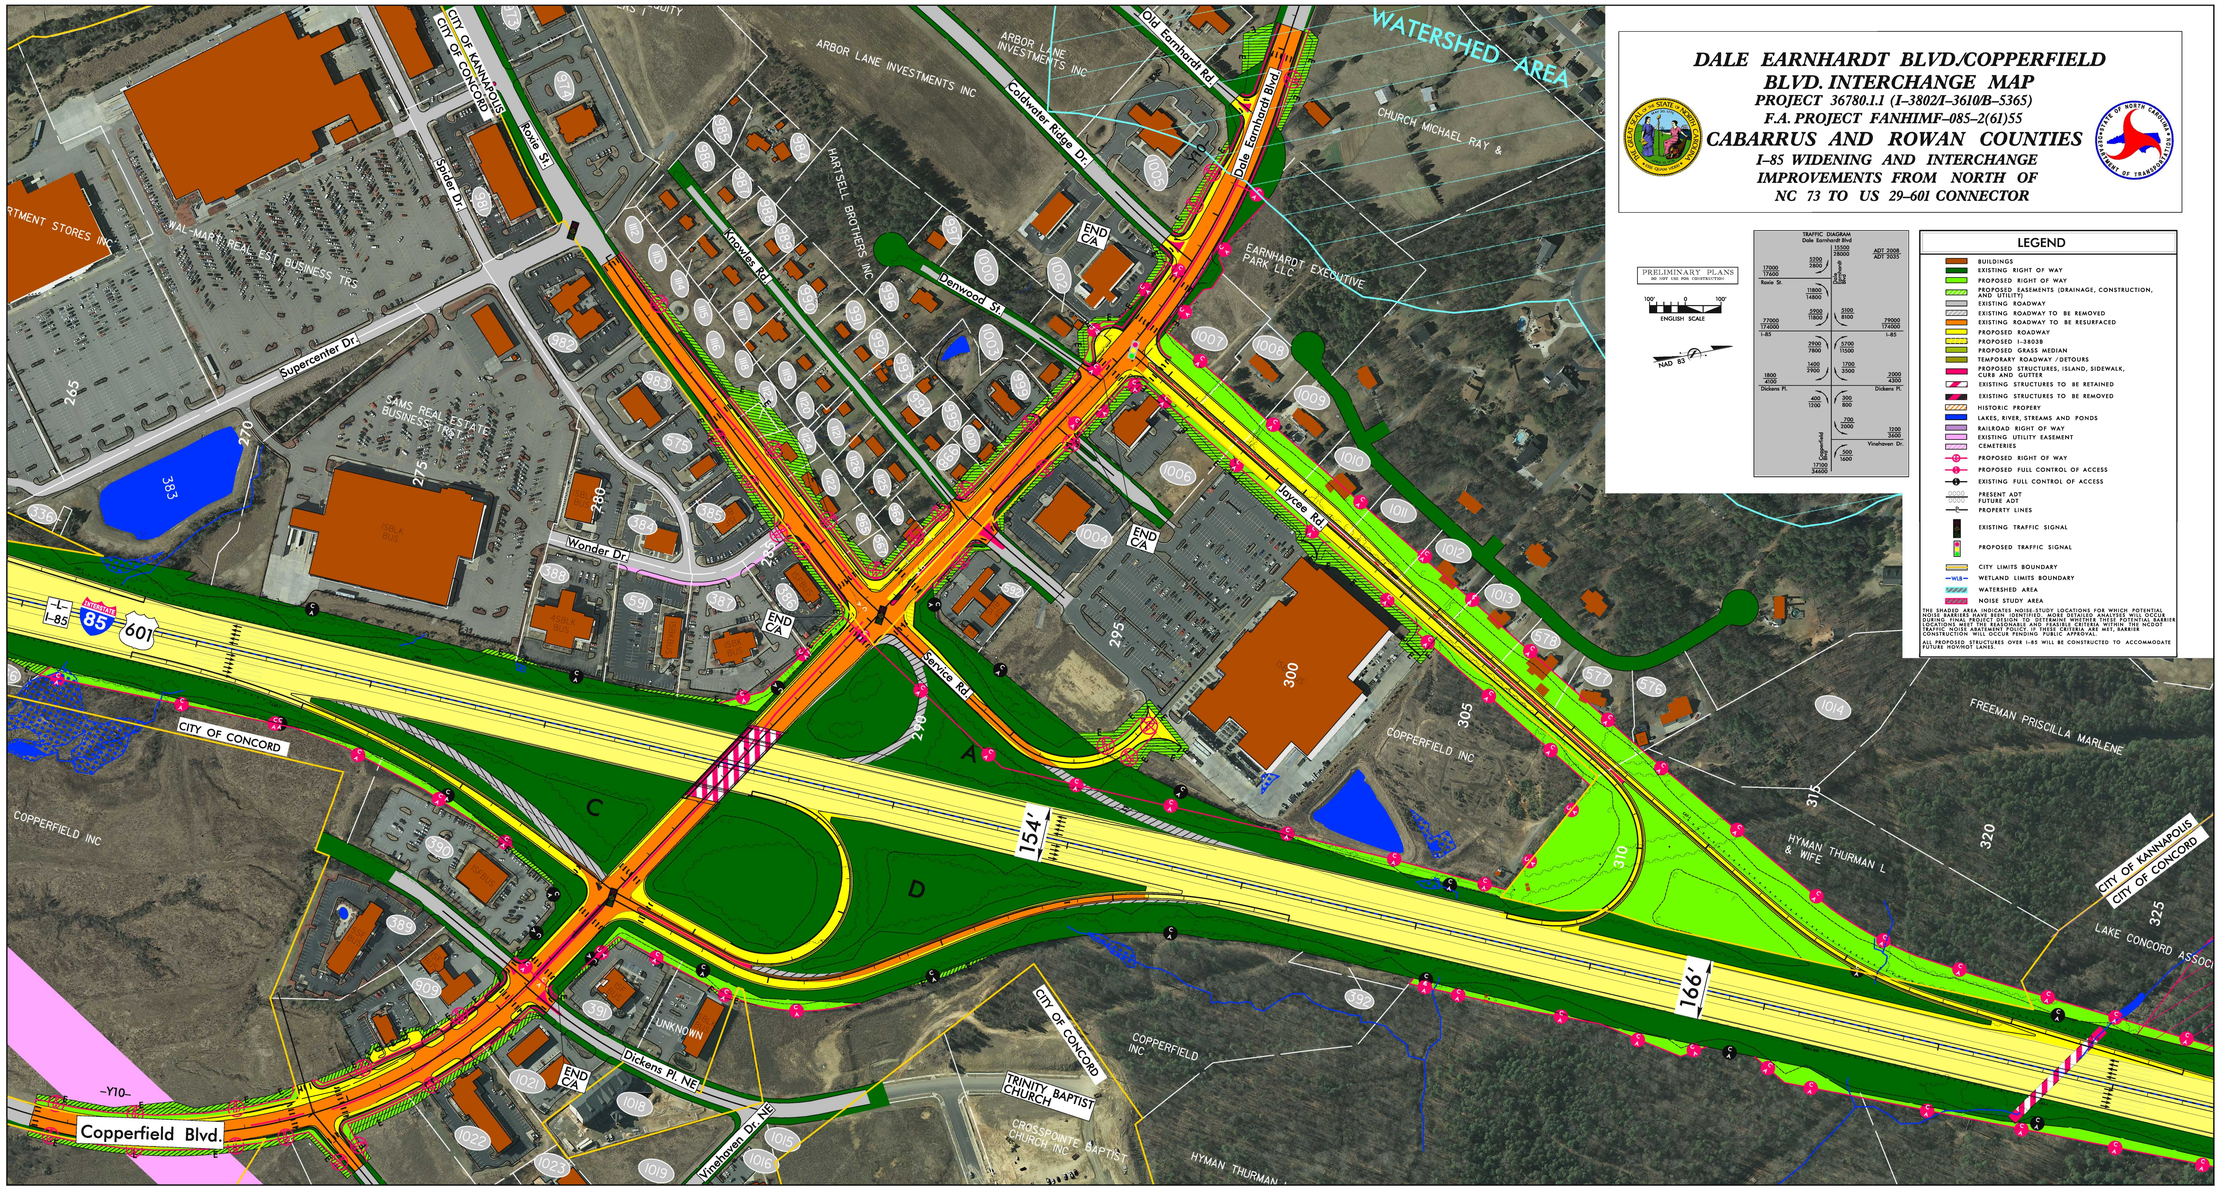
DALE EARNHARDT BLVD/COPPERFIELD BLVD. INTERCHANGE MAP
PROJECT 36780.1.1 (I-3802/I-3610/B-5365)
F.A. PROJECT FANHIMF-085-2(61)55
CABARRUS AND ROWAN COUNTIES
I-85 WIDENING AND INTERCHANGE IMPROVEMENTS FROM NORTH OF NC 73 TO US 29-601 CONNECTOR
PRELIMINARY PLANS
DO NOT USE FOR CONSTRUCTION
ENGLISH SCALE
NAD 83
TRAFFIC DIAGRAM
Dale Earnhardt Blvd
LEGEND
BUILDINGS
EXISTING RIGHT OF WAY
PROPOSED RIGHT OF WAY
PROPOSED EASEMENTS (DRAINAGE, CONSTRUCTION, AND UTILITY)
EXISTING ROADWAY
EXISTING ROADWAY TO BE REMOVED
EXISTING ROADWAY TO BE RESURFACED
PROPOSED ROADWAY
PROPOSED I-3802B
PROPOSED GRASS MEDIAN
TEMPORARY ROADWAY / DETOURS
PROPOSED STRUCTURES, ISLAND, SIDEWALK, CURB AND GUTTER
EXISTING STRUCTURES TO BE RETAINED
EXISTING STRUCTURES TO BE REMOVED
HISTORIC PROPERY
LAKES, RIVER, STREAMS AND PONDS
RAILROAD RIGHT OF WAY
EXISTING UTILITY EASEMENT
CEMETERIES
PROPOSED RIGHT OF WAY
PROPOSED FULL CONTROL OF ACCESS
EXISTING FULL CONTROL OF ACCESS
PRESENT ADT
FUTURE ADT
PROPERTY LINES
EXISTING TRAFFIC SIGNAL
PROPOSED TRAFFIC SIGNAL
CITY LIMITS BOUNDARY
WETLAND LIMITS BOUNDARY
WATERSHED AREA
NOISE STUDY AREA
THE SHADED AREA INDICATES NOISE STUDY LOCATIONS FOR WHICH POTENTIAL NOISE BARRIER WAS BEING INVESTIGATED. MORE DETAILED ANALYSES WILL OCCUR DURING FINAL PROJECT DESIGN TO DETERMINE WHETHER THESE POTENTIAL BARRIER LOCATIONS ARE REASONABLE AND FEASIBLE AND WITHIN THE NCDOT TRAFFIC NOISE ABATEMENT GUIDELINES. IF BARRIERS ARE MET, BARRIER CONSTRUCTION WILL OCCUR PENDING PUBLIC APPROVAL.
ALL PROPOSED STRUCTURES OVER I-85 WILL BE CONSTRUCTED TO ACCOMMODATE FUTURE HOV/HOT LANES.
WATERSHED AREA
Old Earnhardt Rd
Dale Earnhardt Blvd
Coldwater Ridge Dr.
ARBOR LANE INVESTMENTS INC
CHURCH MICHAEL RAY &
EARNHARDT EXECUTIVE PARK LLC
HARTSELL BROTHERS INC
Denwood St.
Knowles Rd
Roxie St.
Spider Dr.
CITY OF KANNAPOLIS
CITY OF CONCORD
WAL-MART REAL EST BUSINESS TRS
Supercenter Dr.
SAMS REAL ESTATE BUSINESS TRST
Wonder Dr.
Joyce Rd
Service Rd
I-85
85
601
CITY OF CONCORD
COPPERFIELD INC
FREEMAN PRISCILLA MARLENE
HYMAN THURMAN L & WIFE
LAKE CONCORD ASSOCI
154'
166'
A
C
D
Dickens Pl NE
Vinehaven Dr NE
UNKNOWN
TRINITY BAPTIST CHURCH
CROSSPOINTE BAPTIST CHURCH INC
Copperfield Blvd.
-Y10-
END C/A
270
265
275
280
285
290
295
300
305
310
315
320
325
383
336
388
389
390
391
392
909
1002
1003
1004
1005
1006
1007
1008
1009
1010
1011
1012
1013
1014
576
577
578
1015
1016
1018
1019
1022
1023