PUBLIC MEETING MAP

PROJECT 36780.1.1 (I-3802I-3610B-5365)
F.A. PROJECT FANHIMF-085-2(61)55
CABARRUS AND ROWAN COUNTIES
I-85 WIDENING AND INTERCHANGE IMPROVEMENTS FROM NORTH OF NC 73 TO US 29-601 CONNECTOR
ROLL 3 OF 5

DESIGN DATA		
Functional Class.	=	Interstate
Design Speed	=	70 mph
Max. Superelev.	=	0.08

ORTHOPHOTO DATA		
Flight Mission	=	M-6729
Flight Date	=	4-5-2007

NOTE:
Full Control of Access is defined as a connection to a facility provided only via ramps at interchanges. All cross-streets are grade-separated. No private driveway connections are allowed.

NAD 83

LEGEND

- BUILDINGS
- EXISTING RIGHT OF WAY
- PROPOSED RIGHT OF WAY
- PROPOSED EASEMENTS (DRAINAGE, CONSTRUCTION, AND UTILITY)
- EXISTING ROADWAY
- EXISTING ROADWAY TO BE REMOVED
- EXISTING ROADWAY TO BE RESURFACED
- PROPOSED ROADWAY
- PROPOSED I-3802B
- PROPOSED GRASS MEDIAN
- TEMPORARY ROADWAY /DETOURS
- PROPOSED STRUCTURES, ISLAND, SIDEWALK, CURB AND GUTTER
- EXISTING STRUCTURES TO BE RETAINED
- EXISTING STRUCTURES TO BE REMOVED
- HISTORIC PROPERY
- LAKES, RIVER, STREAMS AND PONDS
- RAILROAD RIGHT OF WAY
- EXISTING UTILITY EASEMENT
- CEMETERIES
- PROPOSED RIGHT OF WAY
- PROPOSED FULL CONTROL OF ACCESS
- EXISTING FULL CONTROL OF ACCESS
- PRESENT ADT / FUTURE ADT
- PROPERTY LINES
- EXISTING TRAFFIC SIGNAL
- PROPOSED TRAFFIC SIGNAL
- CITY LIMITS BOUNDARY
- WETLAND LIMITS BOUNDARY
- WATERSHED AREA
- NOISE STUDY AREA

THE SHADED AREA INDICATES NOISE-STUDY LOCATIONS FOR WHICH POTENTIAL NOISE ABATEMENT MEASURES WILL BE EVALUATED FOR FEASIBILITY AND REASONABLENESS DURING FINAL DESIGN IN ACCORDANCE WITH THE FEDERAL HIGHWAY ADMINISTRATION (FHWA) AND NCDOT TRAFFIC NOISE ABATEMENT POLICY. IF FEASIBLE AND REASONABLE, NOISE ABATEMENT MEASURES WILL BE INCORPORATED INTO THE PROJECT CONSTRUCTION. THIS DOES NOT GUARANTEE PUBLIC APPROVAL.

PROPOSED STRUCTURES OVER I-85 WILL BE CONSTRUCTED TO ACCOMMODATE FUTURE HOVERLY LANES.

ENGLISH SCALE 200' 0 200'

PRELIMINARY PLANS
DO NOT USE FOR CONSTRUCTION

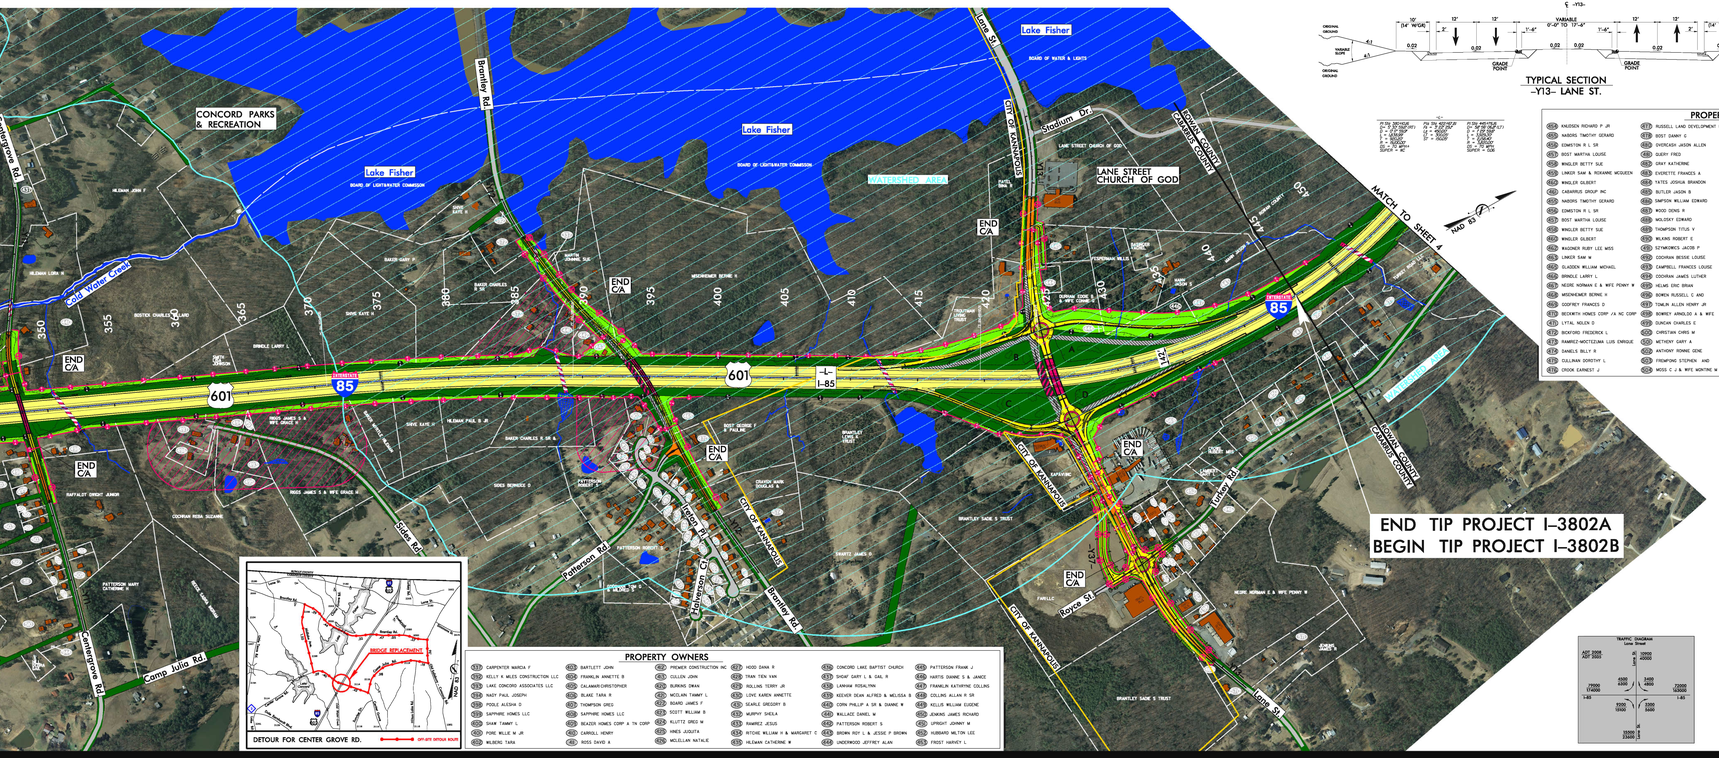

PROPERTY OWNERS

317 CARPENTER MARCIA F	337 BARTLETT JOHN	357 PREMIER CONSTRUCTION INC	377 HOOD DANA R
318 KELLY K MILES CONSTRUCTION LLC	338 FRANKLIN ANNETTE B	358 CULLEN JOHN	378 THAN TEN VAN
319 LAKE CONCORD ASSOCIATES LLC	339 CALAMARI-CHRISTOPHER	359 BURKINS DWAN	379 ROLLINS TERRY JR
320 NASY PAUL JOSEPH	340 BLAKE TARA R	360 MCCLAIN TAMMY L	380 LOVE KAREN ANNETTE
321 POOLE ALISHA D	341 THOMPSON GREG	361 BOARD JAMES F	381 SCARLE GREGORY D
322 SAPPHIRE HOMES LLC	342 SAPPHIRE HOMES LLC	362 SCOTT WILLIAM B	382 MURPHY SHEILA
323 SHAW TAMMY L	343 BEAZER HOMES CORP A TN CORP	363 KLUTTZ GREG W	383 RAMIREZ JESUS
324 POPE BILLIE M JR	344 CARROLL HOMES LLC	364 INNES JUDITH	384 RITCHIE WILLIAM H & MARGARET C
325 WILBERG TARA	345 ROSS DAVID A	365 MCLELLAN NATALIE	385 HILAWAN CATHERINE W

386 CONCORD LAKE BAPTIST CHURCH	406 PATTERSON FRANK J	426 KALDSEN RICHARD P JR	446 RUSSELL LAND DEVELOPMENT LLC
387 SHOAF GARY L & GAIL R	407 BARTIS DIANNE S & JANICE	427 MADORIS TIMOTHY GERARD	447 BOST DANNY E
388 LANNOM ROSALYNN	408 FRANKLIN KATHRYNE COLLINS	428 EDMISTON R L SR	448 EDMISTON JASON ALLEN
389 KEEVER DEAN ALFRED & MELISSA B	409 COLLINS ALLAN R SR	429 BOST MARTHA LOUISE	449 QUERRY FRED
390 COPA PHILIP A SR & DIANNE B	410 KELLIS WILLIAM EUGENE	430 WINGLER BETTY SUE	450 GRAY KATHERINE
391 WALLACE DANIEL W	411 JENKINS JAMES RICHARD	431 WINGLER GILBERT	451 EVERETTE FRANCES A
392 PATTERSON ROBERT S	412 UPRIGHT JOHNNY W	432 CABARRUS GROUP INC	452 TATES JOSHUA BRANDON
393 BROWN ROY L & JESSE F BROWN	413 HUBBARD MILTON LEE	433 MADORIS TIMOTHY GERARD	453 BUTLER JASON B
394 UNDERWOOD JEFFREY ALAN	414 FROST HARVEY L	434 EDMISTON R L SR	454 SSS DELAWARE LLC/DELAWARE LLC
		435 BOST MARTHA LOUISE	455 COOK BILLIE A WALTERS
		436 WINGLER BETTY SUE	456 CAUBLE BETTY JEAN
		437 WINGLER GILBERT	457 BAKER CHARLES R II
		438 WAGNER RUBY LEE WISS	458 JOSEY JOHN WAYNE & WIFE
		439 LINKER SAM W	459 BOST KENNETH ARLEN
		440 GLADDEN WILLIAM MICHAEL	460 SIRCS INC A NC CORPORATION
		441 BRINDLE LARRY L	461 EDMON RICHIE A
		442 KEENE NORMAN E & WIFE PENNY R	462 ROSS SHIRLEY E
		443 MISENHEIMER BERNIE H	463 SMITH GLENDA D
		444 GODFREY FRANCES D	464 RANDALL JOHNNA H
		445 BECKWITH HOMES CORP /A NC CORP	465 DAVIS SCOTT
		446 LYTAL NOLEN D	466 DAVIS OSCAR
		447 BICKFORD FREDERICK L	467 KELLY K MILES CONSTRUCTION LLC
		448 RAMIREZ-MEZQUIAM LUIS ENRIQUE	468 ATKINSON JAMES W JR
		449 DANIELS BILLY R	469 ANTHONY GARY A
		450 SULLIVAN DOROTHY L	470 CHRISTIAN CHRIS W
		451 CROOK EARNEST J	471 RUBY TUESDAY INC


TYPICAL SECTION -L- I-85

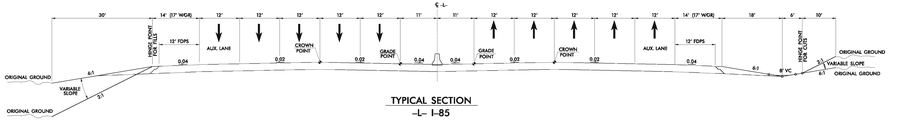

TYPICAL SECTION -Y13- LANE ST.

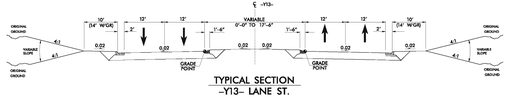

PUBLIC MEETING MAP
PROJECT 36780.1.1 (I-3802I-3610B-5365)
F.A. PROJECT FANHIMF-085-2(61)55
CABARRUS AND ROWAN COUNTIES
I-85 WIDENING AND INTERCHANGE IMPROVEMENTS FROM NORTH OF NC 73 TO US 29-601 CONNECTOR
ROLL 3 OF 5