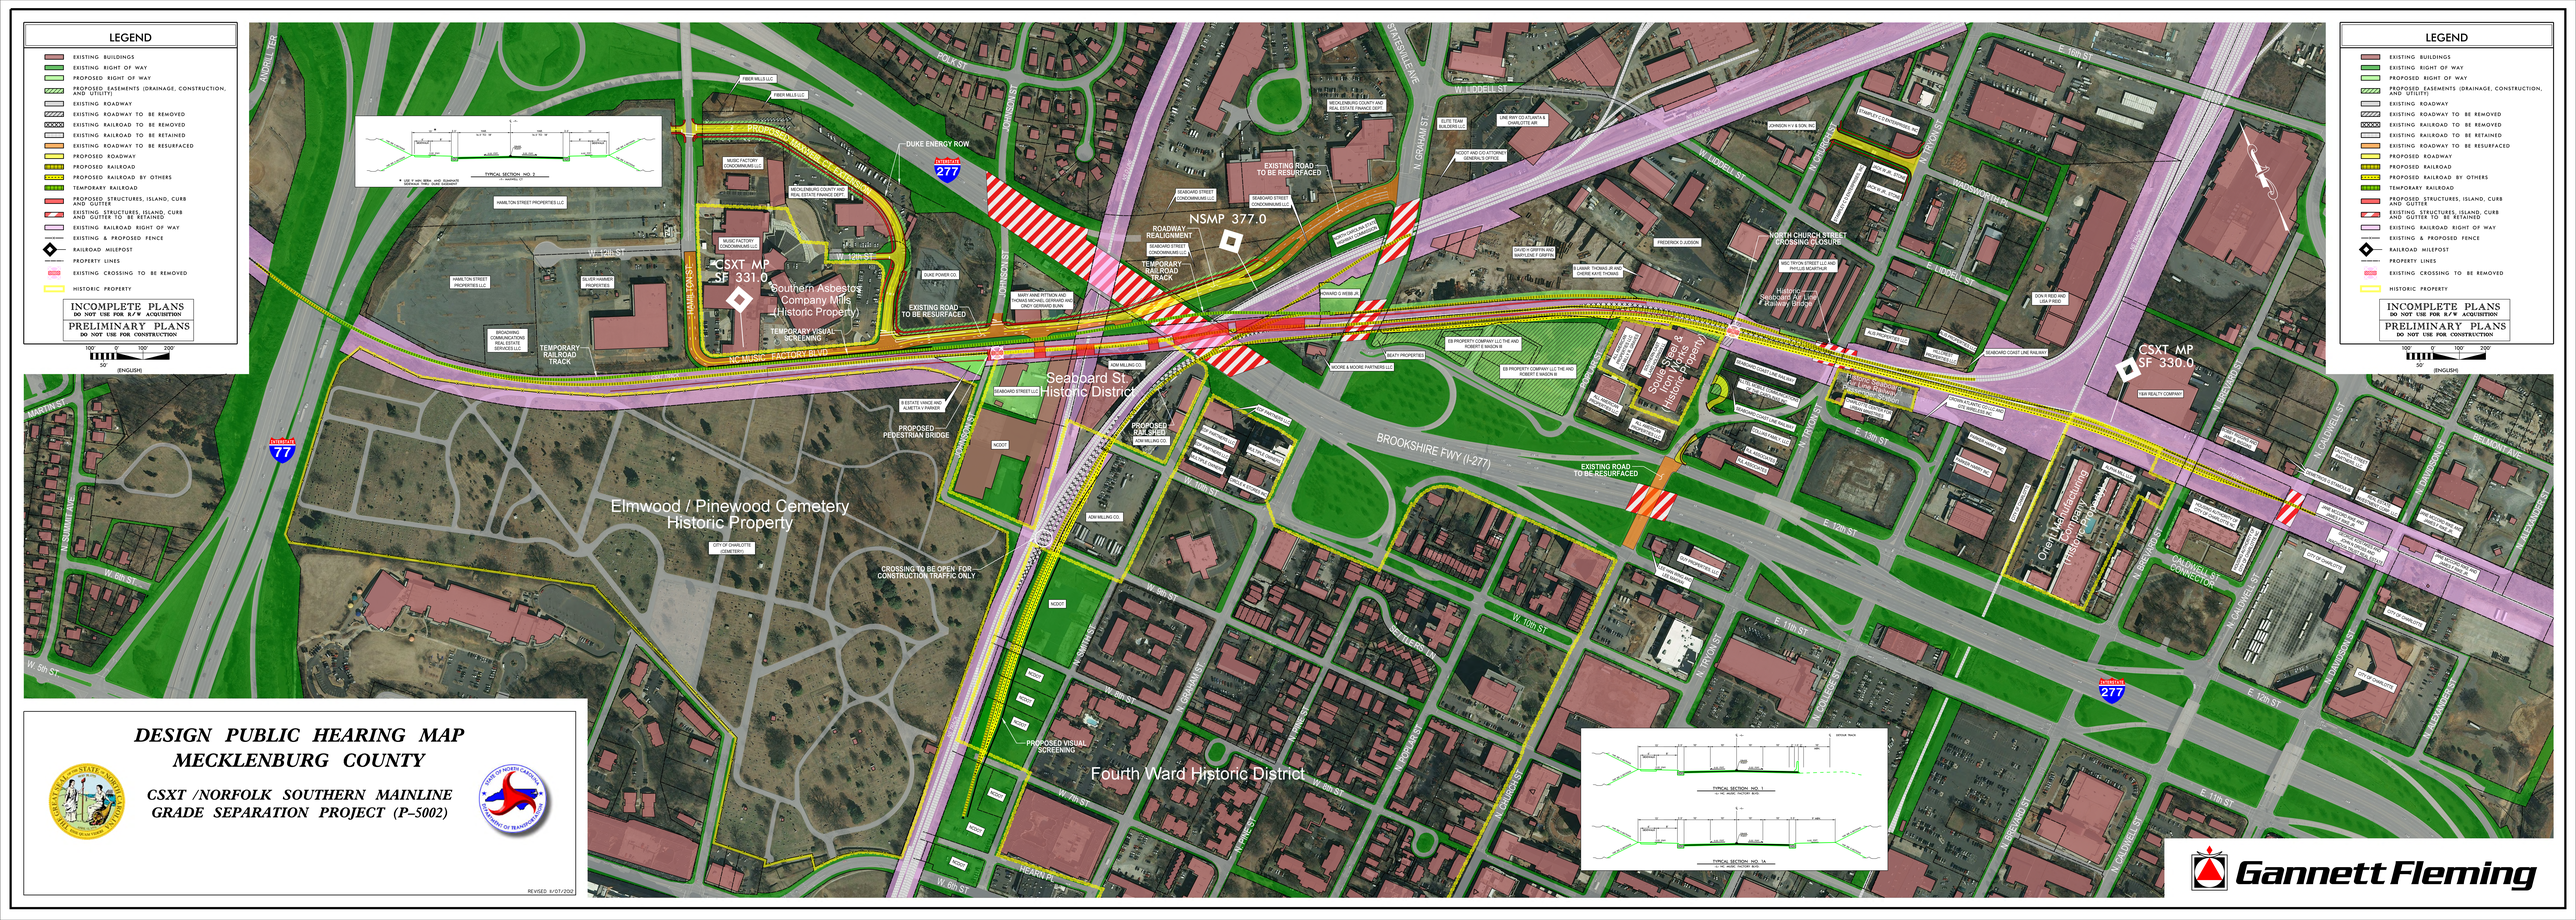
LEGEND
EXISTING BUILDINGS
EXISTING RIGHT OF WAY
PROPOSED RIGHT OF WAY
PROPOSED EASEMENTS (DRAINAGE, CONSTRUCTION, AND UTILITY)
EXISTING ROADWAY
EXISTING ROADWAY TO BE REMOVED
EXISTING RAILROAD TO BE REMOVED
EXISTING RAILROAD TO BE RETAINED
EXISTING ROADWAY TO BE RESURFACED
PROPOSED ROADWAY
PROPOSED RAILROAD
PROPOSED RAILROAD BY OTHERS
TEMPORARY RAILROAD
PROPOSED STRUCTURES, ISLAND, CURB AND GUTTER
EXISTING STRUCTURES, ISLAND, CURB AND GUTTER TO BE RETAINED
EXISTING RAILROAD RIGHT OF WAY
EXISTING & PROPOSED FENCE
RAILROAD MILEPOST
PROPERTY LINES
EXISTING CROSSING TO BE REMOVED
HISTORIC PROPERTY
INCOMPLETE PLANS
DO NOT USE FOR R/W ACQUISITION
PRELIMINARY PLANS
DO NOT USE FOR CONSTRUCTION
50' 0 100' 200'
(ENGLISH)
CSXT MP SF 331.0
CSXT MP SF 330.0
NSMP 377.0
Southern Asbestos Company Mills (Historic Property)
Elmwood / Pinewood Cemetery Historic Property
Seaboard St. Historic District
Fourth Ward Historic District
South Tryon Mixed Use Historic District
Oriental Laundry Historic Property
BROOKSHIRE FWY (I-277)
PROPOSED PEDESTRIAN BRIDGE
PROPOSED VISUAL SCREENING
TEMPORARY VISUAL SCREENING
TEMPORARY RAIL ROAD TRACK
EXISTING ROAD TO BE RESURFACED
ROADWAY REALIGNMENT
NORTH CHURCH STREET CROSSING CLOSURE
CROSSING TO BE OPEN FOR CONSTRUCTION TRAFFIC ONLY
GARDNER ST CONNECTOR
DUKE ENERGY ROW
PROPOSED RAILROAD BY OTHERS (NC MUSIC FACTORY BLVD)
Interstate 77
Interstate 277
DESIGN PUBLIC HEARING MAP
MECKLENBURG COUNTY
CSXT /NORFOLK SOUTHERN MAINLINE GRADE SEPARATION PROJECT (P-5002)
REVISED 9/07/202
Gannett Fleming