DESIGN PUBLIC HEARING MAP
PROPOSED RALEIGH UNION STATION – PHASE 1 (P–5500)
AND ASSOCIATED TRACK IMPROVEMENTS

RALEIGH, WAKE COUNTY

TRACK REALIGNMENT, NEW STATION AND TRACKS AND PASSENGER PLATFORM AT BOYLAN WYE, RALEIGH, NC
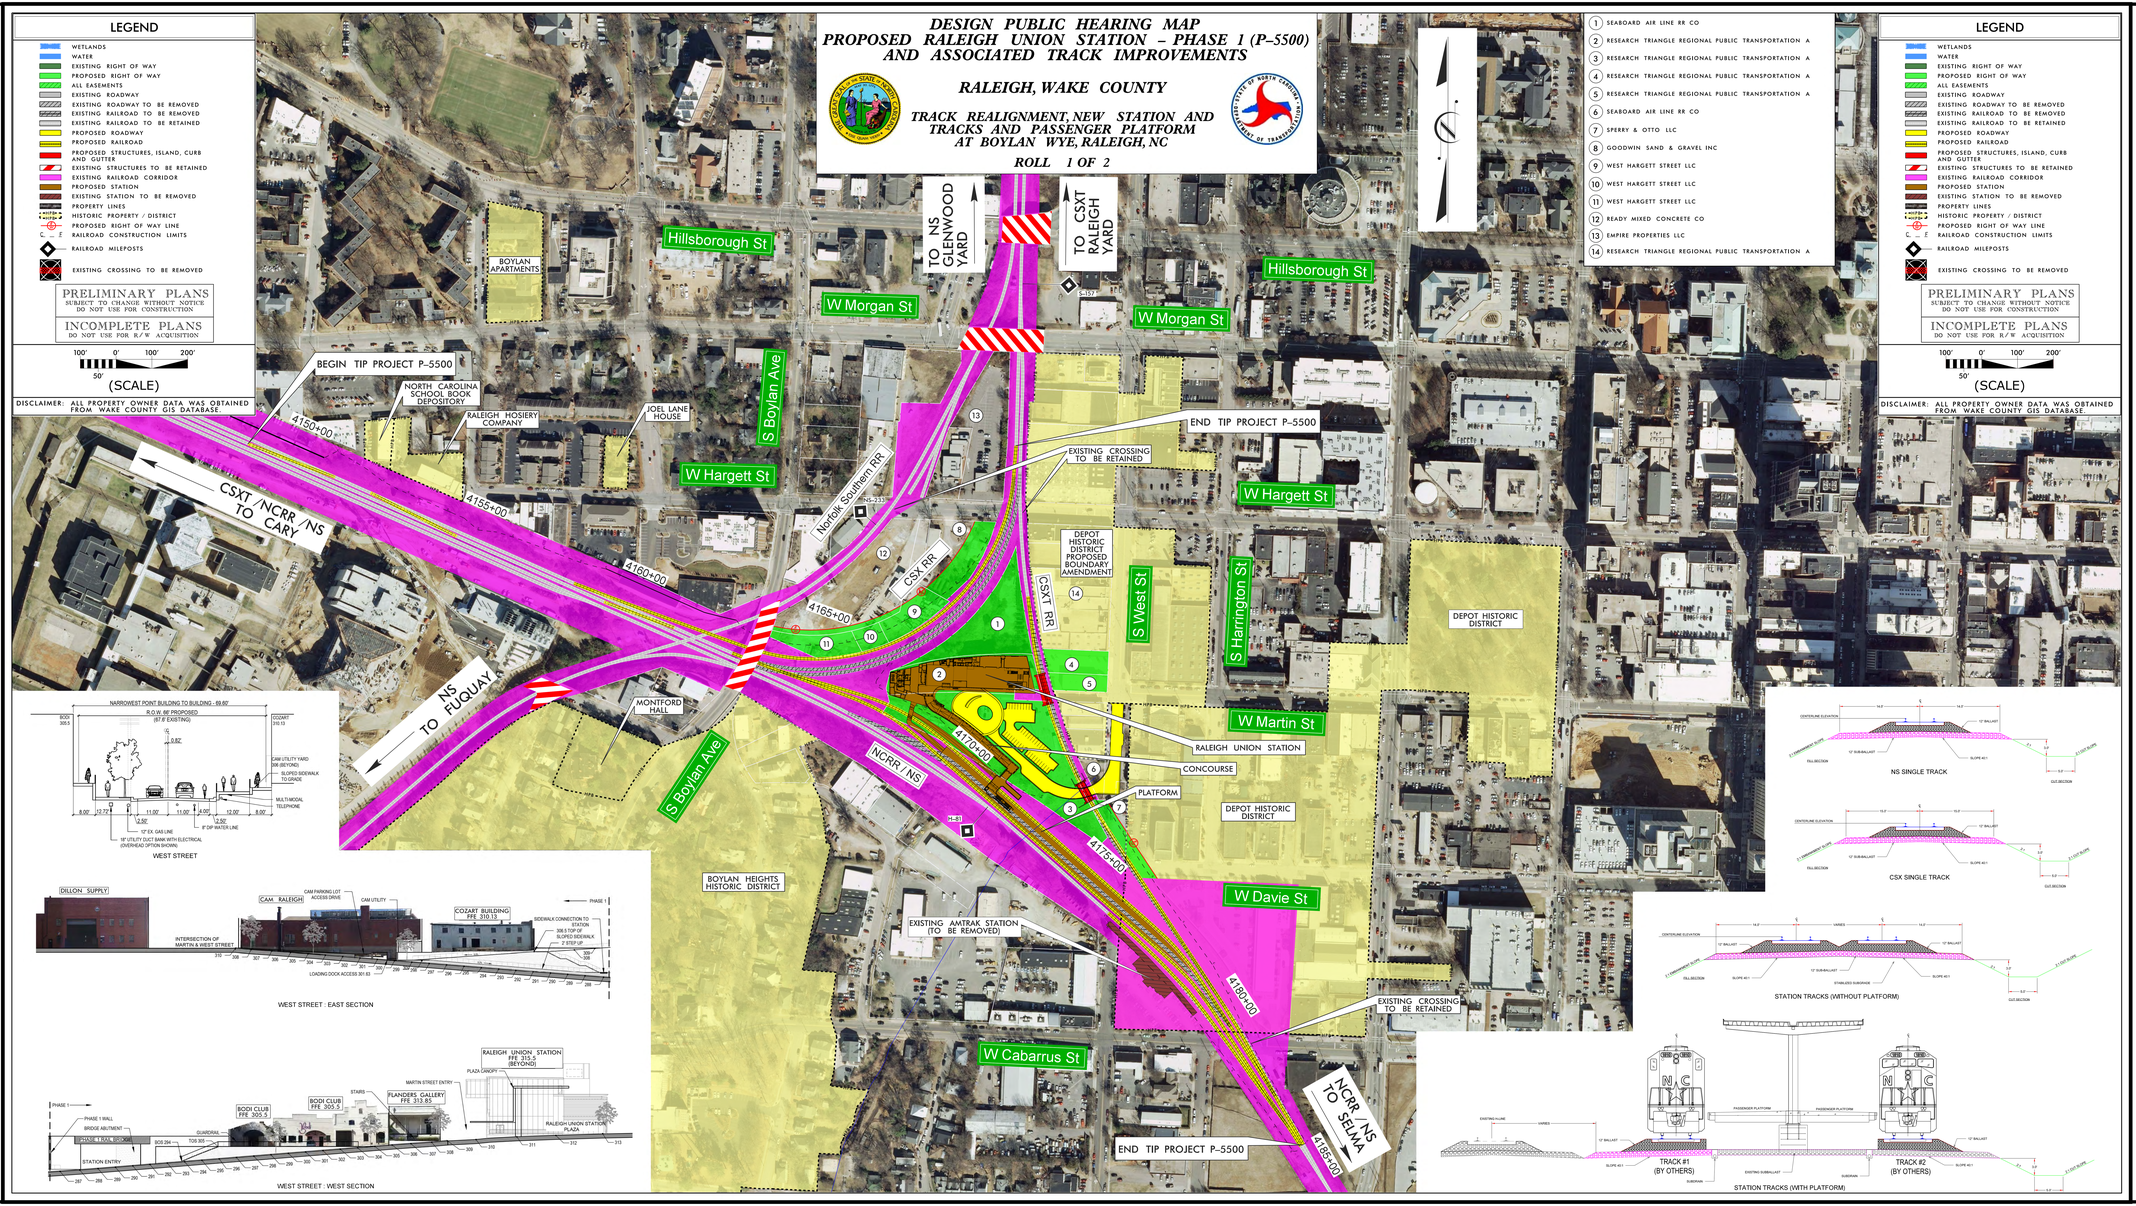
ROLL 1 OF 2