DESIGN PUBLIC HEARING MAP
PROJECT 8.2623901 (R-2201)
F.A PROJECT STP-1601(1)
FORSYTH/STOKES COUNTIES
SR 1601 (DORAL DRIVE)/SR 1112 (MAIN STREET) FROM RJR ENTRANCE TO SR 1105 (MEADOWBROOK DRIVE) IN KING
ROLL 1 OF 1

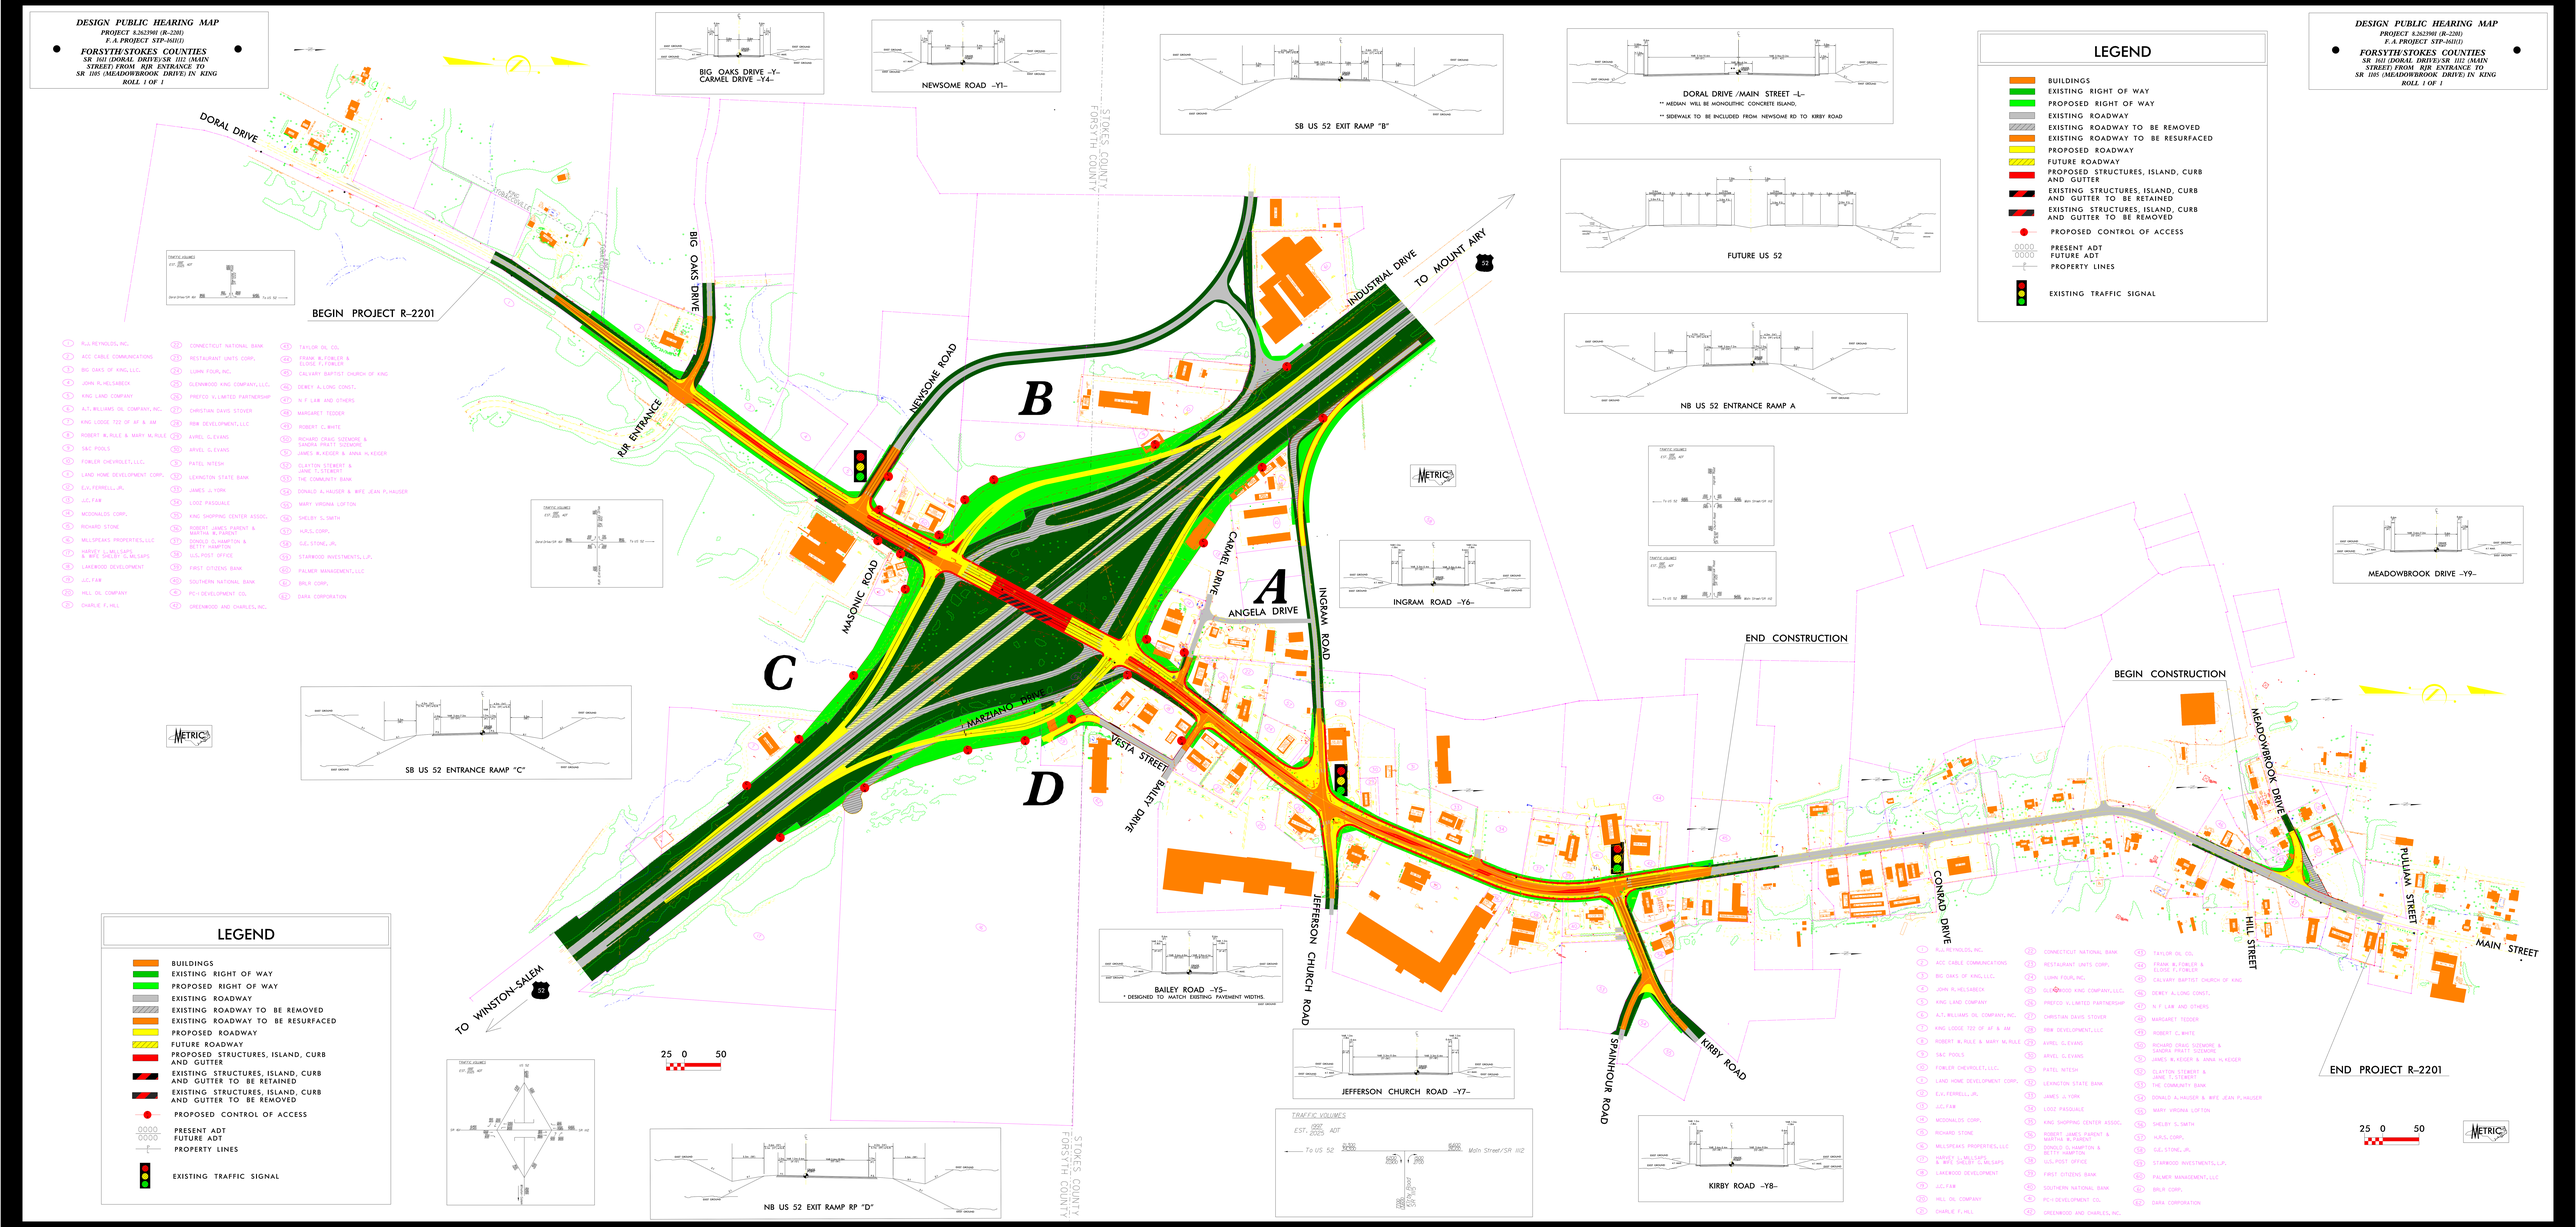

DESIGN PUBLIC HEARING MAP
PROJECT 8.2623901 (R-2201)
F.A PROJECT STP-1601(1)
FORSYTH/STOKES COUNTIES
SR 1601 (DORAL DRIVE)/SR 1112 (MAIN STREET) FROM RJR ENTRANCE TO SR 1105 (MEADOWBROOK DRIVE) IN KING
ROLL 1 OF 1

1. R.J.R REYNOLDS, INC.
2. ACC CABLE COMMUNICATIONS
3. BIG OAKS OF KING, LLC.
4. JOHN R.HELSABECK
5. KING LAND COMPANY
6. A.T. WILLIAMS OIL COMPANY, INC.
7. KING LODGE 722 OF AF & AM
8. ROBERT W.RULE & MARY M.RULE
9. S&C POOLS
10. FOWLER CHEVROLET, LLC.
11. LAND HOME DEVELOPMENT CORP.
12. E.H.FERRELL, JR.
13. J.C.F&W
14. MCDONALDS CORP.
15. RICHARD STONE
16. MILSPEAKS PROPERTIES, LLC
17. HARVEY D.MILLER, JR. & WIFE SHELBY C.MILSAPS
18. LAKEWOOD DEVELOPMENT
19. J.C.F&W
20. HILL OIL COMPANY
21. CHARLIE F. HILL
22. CONNECTICUT NATIONAL BANK
23. RESTAURANT UNITS CORP.
24. LUMN FOUR, INC.
25. GLENWOOD KING COMPANY, LLC.
26. PREFCO W.LIMITED PARTNERSHIP
27. CHRISTIAN DAVID STOVER
28. RBB DEVELOPMENT, LLC
29. AVREL G.EVANS
30. ARVEL G.EVANS
31. PATEL NITESH
32. LEXINGTON STATE BANK
33. JAMES J. YORK
34. LODZ PASQUALE
35. KING SHOPPING CENTER ASSOC.
36. ROBERT JAMES PARENT & MARTHA W. PARENT
37. DONALD D.HAMPTON & BETTY HAMPTON
38. U.S.POST OFFICE
39. FIRST CITIZENS BANK
40. SOUTHERN NATIONAL BANK
41. PC-1 DEVELOPMENT CO.
42. GREENWOOD AND CHARLES, INC.
43. TAYLOR OIL CO.
44. FRANK W.FOWLER & ELOISE F.FOWLER
45. CALVARY BAPTIST CHURCH OF KING
46. DEWEY A.LONG CONST.
47. N F L&W AND OTHERS
48. MARGARET TEDDER
49. ROBERT C. WHITE
50. RICHARD CRAIG SIZEMORE & SANDRA PRATT SIZEMORE
51. JAMES W.KEIGER & ANNA H.KEIGER
52. CLAYTON STEWART & JANE T.STEWART
53. THE COMMUNITY BANK
54. DONALD A.HAUSER & WIFE JEAN P.HAUSER
55. MARY VIRGINA LOFTON
56. SHELBY S.SMITH
57. H.R.S. CORP.
58. G.E.STONE, JR.
59. STARWOOD INVESTMENTS, L.P.
60. PALMER MANAGEMENT, LLC
61. BALR CORP.
62. DARA CORPORATION