COMBINED PUBLIC HEARING MAP

PROJECT 34400.1.1 (R-2233A)
F.A. PROJECT NHF-221(9)

RUTHERFORD COUNTY

US 221 FROM THE SOUTH CAROLINA STATE LINE TO US 74 BYPASS

ROLL 1 OF 3 ALT 2 & ALT 4

EAST SIDE WIDENING

100' 100' 0' 200' 400'
ENGLISH

FUNCTIONAL CLASS. = ARTERIAL
DESIGN SPEED = 60 mph
MAX. SUPERELEV. = 0.06

Partial Control of Access is defined as one access point per parcel. For properties with large road frontage (for example 2,000 feet or more) an additional access point may be considered. For properties that have alternative access (such as via a side road) access to US 221 may be eliminated.

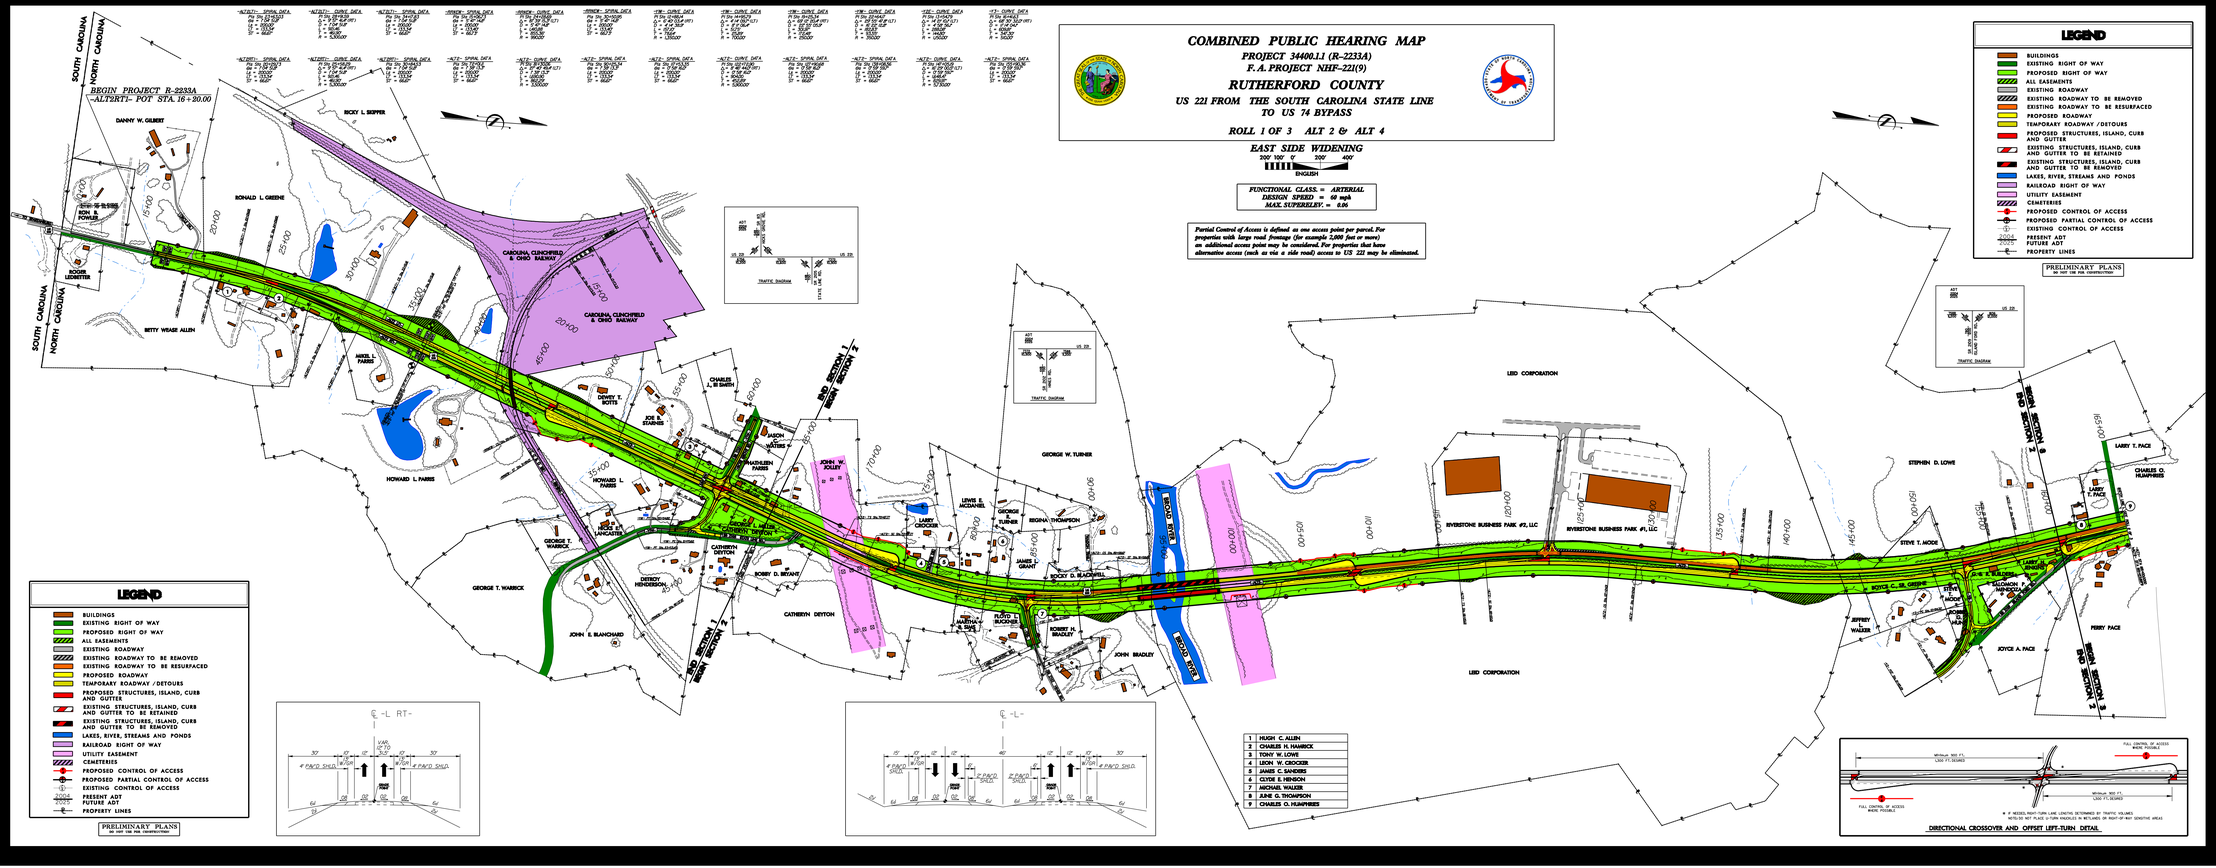

1	HUGH C. ALLEN
2	CHARLIE H. HAMWICK
3	TONY W. LOWE
4	LEON W. GROCIER
5	JAMES C. SANDERS
6	CLYDE S. HENSON
7	MICHAEL WALKER
8	JUNE G. THOMPSON
9	CHARLES O. HUMPHRIES

COMBINED PUBLIC HEARING MAP
PROJECT 34400.1.1 (R-2233A)
F.A. PROJECT NHF-221(9)
RUTHERFORD COUNTY
US 221 FROM THE SOUTH CAROLINA STATE LINE TO US 74 BYPASS
ROLL 1 OF 3 ALT 2 & ALT 4
EAST SIDE WIDENING