DESIGN PUBLIC HEARING MAP

PROJECT 34400.1.2 (R-2233B)
STATE PROJECT 8.1891001

RUTHERFORD COUNTY

US 221
PROPOSED RUTHERFORDTON BYPASS
FROM US 74 BYPASS TO SR 1366 (ROPER LOOP ROAD)
ROLL 2 OF 3

NOTE:
Partial Control of Access is defined as one access point per parcel. For properties with large road frontage (for example, 2000 feet or more), an additional access point may be considered. For properties that have alternative access (such as via a side road) access to US 221 may be eliminated.
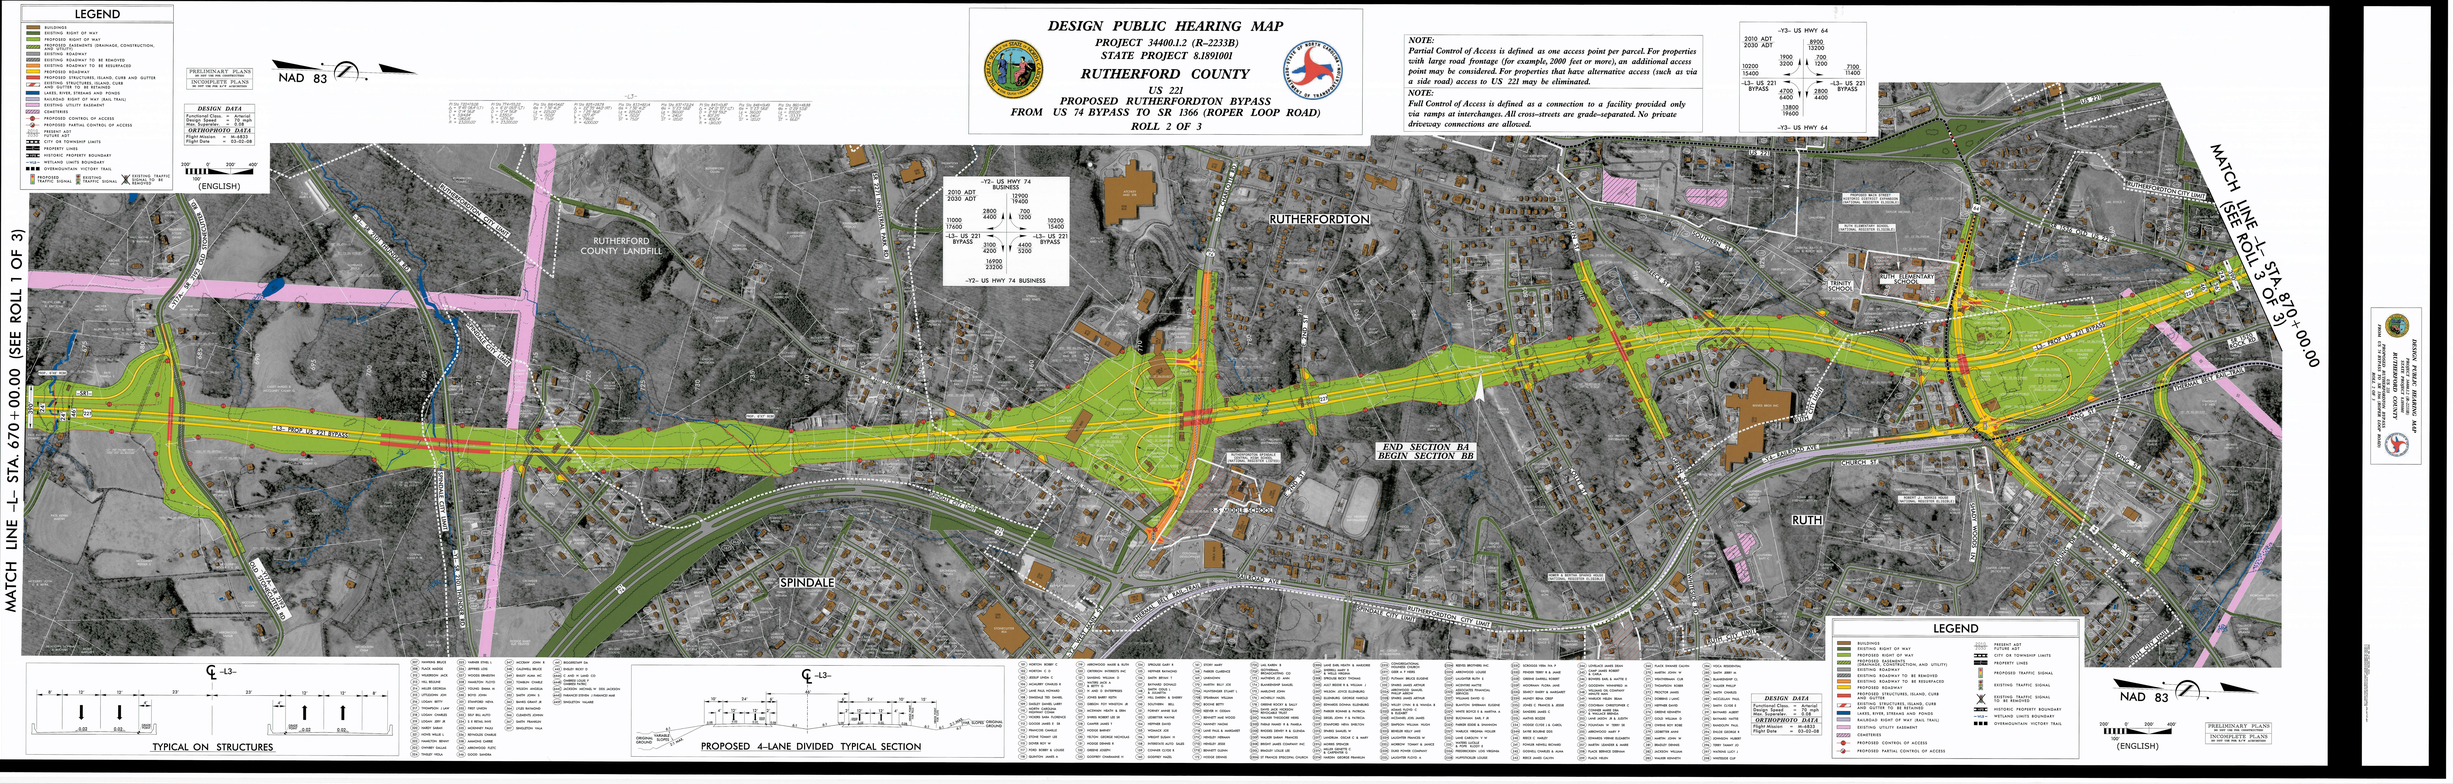
NOTE:
Full Control of Access is defined as a connection to a facility provided only via ramps at interchanges. All cross-streets are grade-separated. No private driveway connections are allowed.