TOP

state seal

COMBINED PUBLIC HEARING MAP

PROJECT 6.869005T (R-2518)

MADISON & YANCEY COUNTIES

US 19 FROM I-26 IN MADISON COUNTY TO SR 1336 IN YANCEY COUNTY

ROLL 1 OF 5

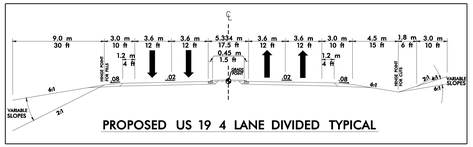

PROPOSED US 19 4 LANE DIVIDED TYPICAL

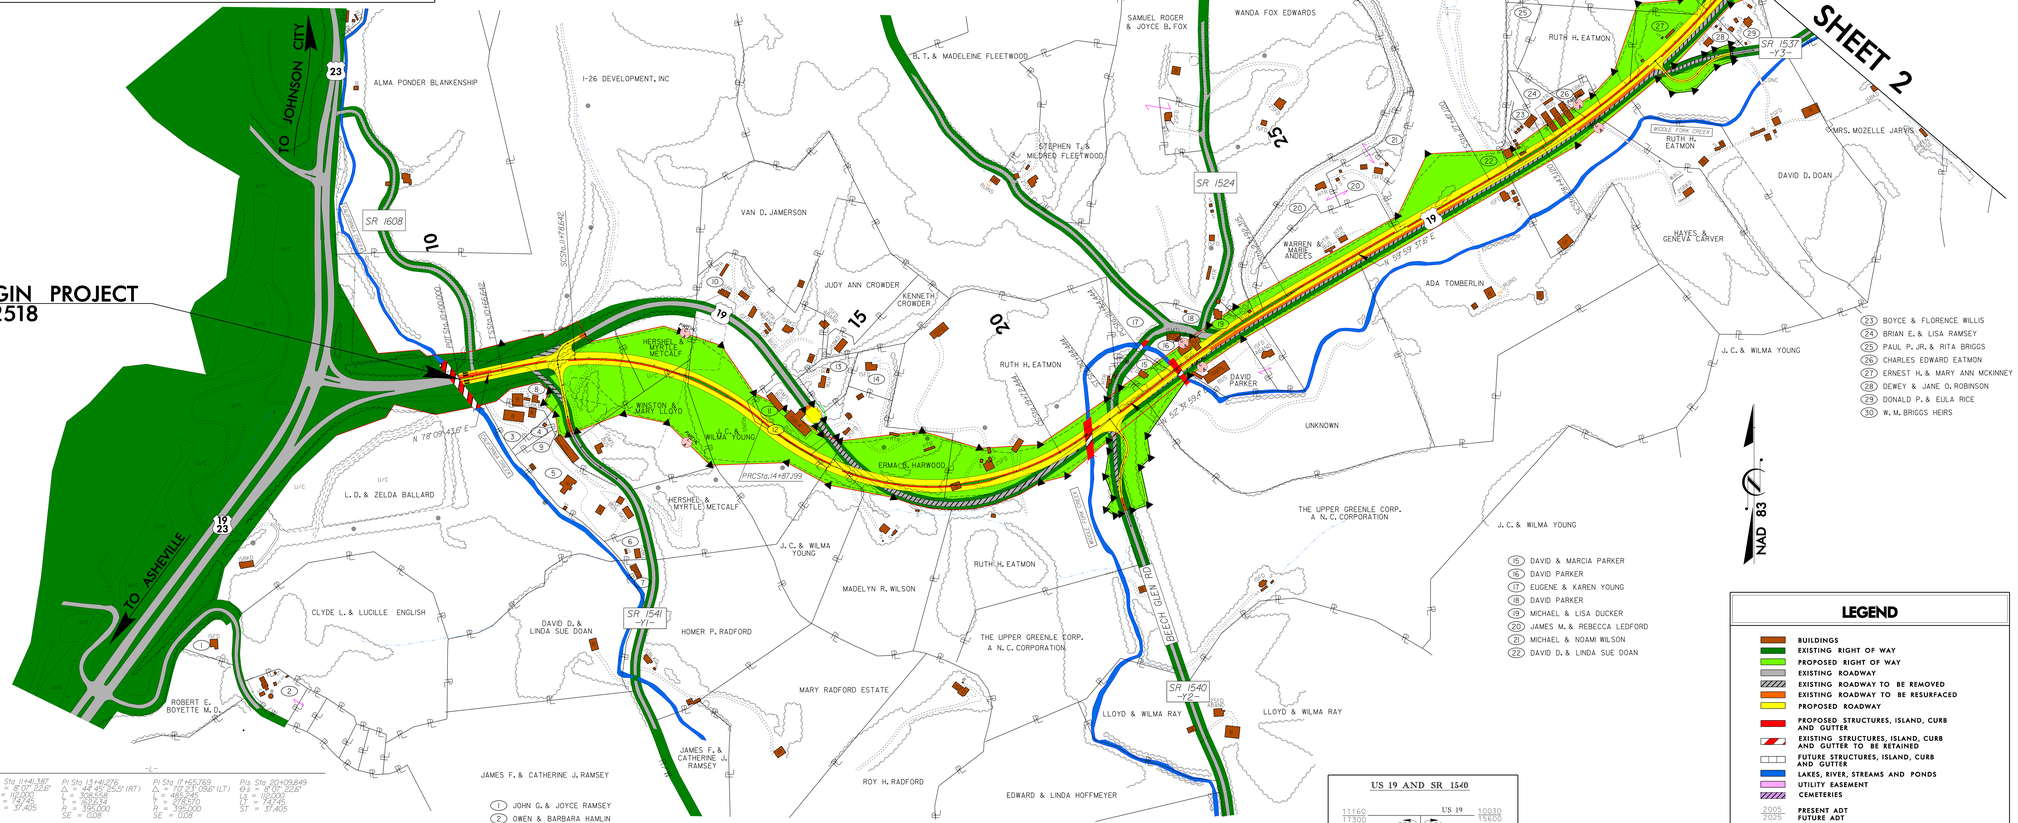

PI Sta 11+41.387	PI Sta 13+41.276	PI Sta 17+65.769	PI Sta 20+09.849
Δ = 4°47' 52.8"	Δ = 44°49' 25.5" (RT)	Δ = 78°37' 09.6" (LT)	Δ = 16°07' 22.6"
Lc = 191.000	L = 308.534	L = 482.205	Lc = 193.000
T = 95.405	Lc = 300.600	Lc = 446.000	T = 97.405
R = 2300.000	R = 392.000	R = 350.000	R = 1200.000
SE = 0.03	SE = 0.08	SE = 0.08	
PI Sta 22+78.541	PI Sta 28+41.026	PI Sta 30+06.926	PI Sta 32+00.724
Δ = 2°37' 16.2" (RT)	Δ = 4°0' 50.8"	Δ = 15°12' 46.3" (LT)	Δ = 2°16' 50.8"
L = 207.871	Lc = 96.000	L = 324.796	Lc = 96.000
T = 104.261	T = 48.005	Lc = 323.806	T = 64.005
R = 1750.000	ST = 32.005	R = 1200.000	ST = 32.005
SE = 0.03		SE = 0.04	

1. JOHN G. & JOYCE RAMSEY
2. OWEN & BARBARA HAMLIN
3. FRED C. & SUE MORTON
4. HERSHEL & MYRTLE METCALF
5. HERSHEL & MYRTLE METCALF
6. TOLE & FANNIE SIZEMORE
7. GRADY V. JR. & BRENDA L. ANGLIN
8. FRED & HELEN MORTON
9. HERSHEL & MYRTLE METCALF
10. J. C. & WILMA YOUNG
11. JAMES T. & NINA B. LEDFORD
12. JAMES T. & NINA B. LEDFORD
13. JAMES & ERMA HARWOOD
14. JAMES ERNEST HARWOOD
15. DAVID & MARCIA PARKER
16. DAVID PARKER
17. EUGENE & KAREN YOUNG
18. DAVID PARKER
19. MICHAEL & LISA DUCKER
20. JAMES M. & REBECCA LEDFORD
21. MICHAEL & NOAMI WILSON
22. DAVID D. & LINDA SUE DOAN
23. BOYCE & FLORENCE WILLIS
24. BRIAN E. & LISA RAMSEY
25. PAUL P. JR. & RITA BRIGGS
26. CHARLES EDWARD EATMON
27. ERNEST H. & MARY ANN MCKINNEY
28. DEWEY & JANE O. ROBINSON
29. DONALD P. & EULA RICE
30. W. M. BRIGGS HEIRS

US 19 AND SR 1540

11160 / 17300		US 19	10030 / 15600
	370 / 1400	330 / 800	
	SR 1540		

DESIGN DATA

-L- LINE: V = 100 KM/HR
θ_{MAX} = 0.08

LEGEND

- BUILDINGS
- EXISTING RIGHT OF WAY
- PROPOSED RIGHT OF WAY
- EXISTING ROADWAY
- EXISTING ROADWAY TO BE REMOVED
- EXISTING ROADWAY TO BE RESURFACED
- PROPOSED ROADWAY
- PROPOSED STRUCTURES, ISLAND, CURB AND GUTTER
- EXISTING STRUCTURES, ISLAND, CURB AND GUTTER TO BE RETAINED
- FUTURE STRUCTURES, ISLAND, CURB AND GUTTER
- LAKES, RIVER, STREAMS AND PONDS
- UTILITY EASEMENT
- CEMETERIES
- 2005 / 2025 PRESENT ADT / FUTURE ADT
- PROPERTY LINES
- PARTIAL PROPOSED PARTIAL CONTROL OF ACCESS

25 0 50
SCALE

TOP

state seal

COMBINED PUBLIC HEARING MAP

PROJECT 6.869005T (R-2518)

MADISON & YANCEY COUNTIES

US 19 FROM I-26 IN MADISON COUNTY TO SR 1336 IN YANCEY COUNTY

ROLL 1 OF 5

state seal

PROJECT 6.869005T (R-2518)

MADISON & YANCEY COUNTIES

US 19 FROM I-26 IN MADISON COUNTY TO SR 1336 IN YANCEY COUNTY

ROLL 1 OF 5