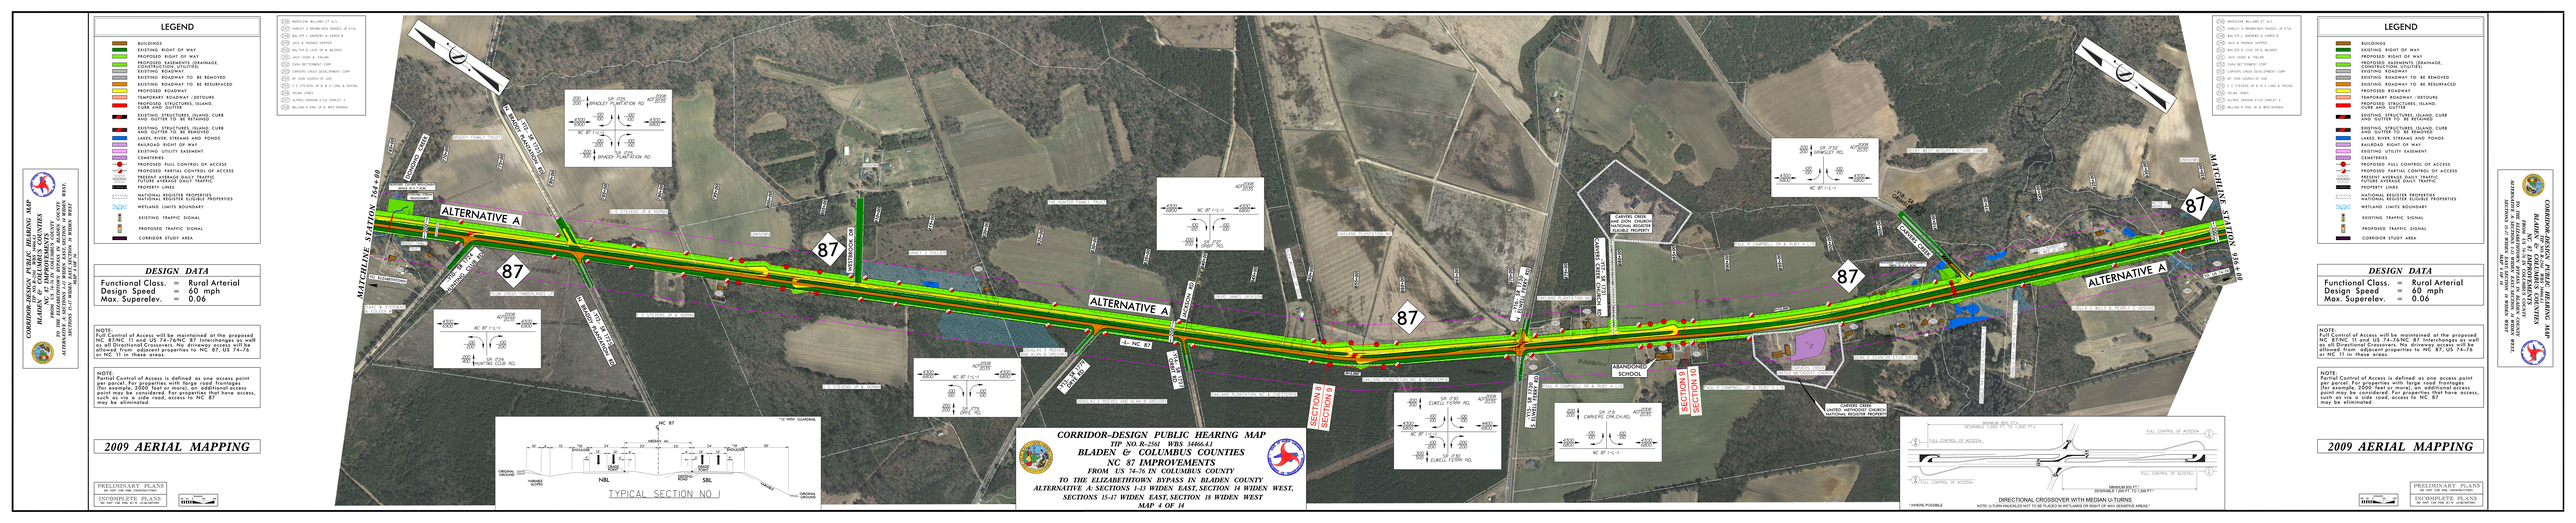
CORRIDOR-DESIGN PUBLIC HEARING MAP
BLADEN & COLUMBUS COUNTIES
NC 87 IMPROVEMENTS
FROM US 74-76 IN COLUMBUS COUNTY
TO THE ELIZABETHTOWN BYPASS IN BLADEN COUNTY
ALTERNATIVE A: SECTIONS 1-13 WIDEN EAST, SECTION 14 WIDEN WEST,
SECTIONS 15-17 WIDEN EAST, SECTION 18 WIDEN WEST
MAP 4 OF 14
LEGEND
BUILDINGS
EXISTING RIGHT OF WAY
PROPOSED RIGHT OF WAY
PROPOSED EASEMENTS (DRAINAGE, CONSTRUCTION, UTILITIES)
EXISTING ROADWAY
EXISTING ROADWAY TO BE REMOVED
EXISTING ROADWAY TO BE RESURFACED
PROPOSED ROADWAY
TEMPORARY ROADWAY - DETOURS
PROPOSED STRUCTURES, ISLAND, CURB AND GUTTER
EXISTING STRUCTURES, ISLAND, CURB AND GUTTER TO BE REMOVED
EXISTING STRUCTURES, ISLAND, CURB AND GUTTER TO BE RETAINED
LAKES, RIVER, STREAMS AND PONDS
RAILROAD RIGHT OF WAY
EXISTING UTILITY EASEMENT
CEMETERIES
PROPOSED FULL CONTROL OF ACCESS
PROPOSED PARTIAL CONTROL OF ACCESS
EXISTING AVERAGE DAILY TRAFFIC
FUTURE AVERAGE DAILY TRAFFIC
PROPERTY LINES
NATIONAL REGISTER PROPERTIES
NATIONAL REGISTER ELIGIBLE PROPERTIES
WETLAND LIMITS BOUNDARY
EXISTING TRAFFIC SIGNAL
PROPOSED TRAFFIC SIGNAL
CORRIDOR STUDY AREA
DESIGN DATA
Functional Class. = Rural Arterial
Design Speed = 60 mph
Max. Superelev. = 0.06
NOTE
Full Control of Access will be maintained at the proposed NC 87/NC 11 and US 74-76/NC 87 Interchanges as well as all Directional Crossovers. No driveway access will be allowed from adjacent properties to NC 87, US 74-76 or NC 11 in these areas.
NOTE
Partial Control of Access is defined as one access point per parcel. For properties with large road frontage (for example, 2000 feet or more), an additional access point may be considered. For properties that have access, but not road frontage road, access to NC 87 may be eliminated.
2009 AERIAL MAPPING
PRELIMINARY PLANS
INCOMPLETE PLANS
DO NOT USE FOR CONSTRUCTION
MATCHLINE STATION 764+00
MATCHLINE STATION 959+00
ALTERNATIVE A
NC 87
US 74-76
NC 11
SR 1736 (ELWELL FERRY RD)
