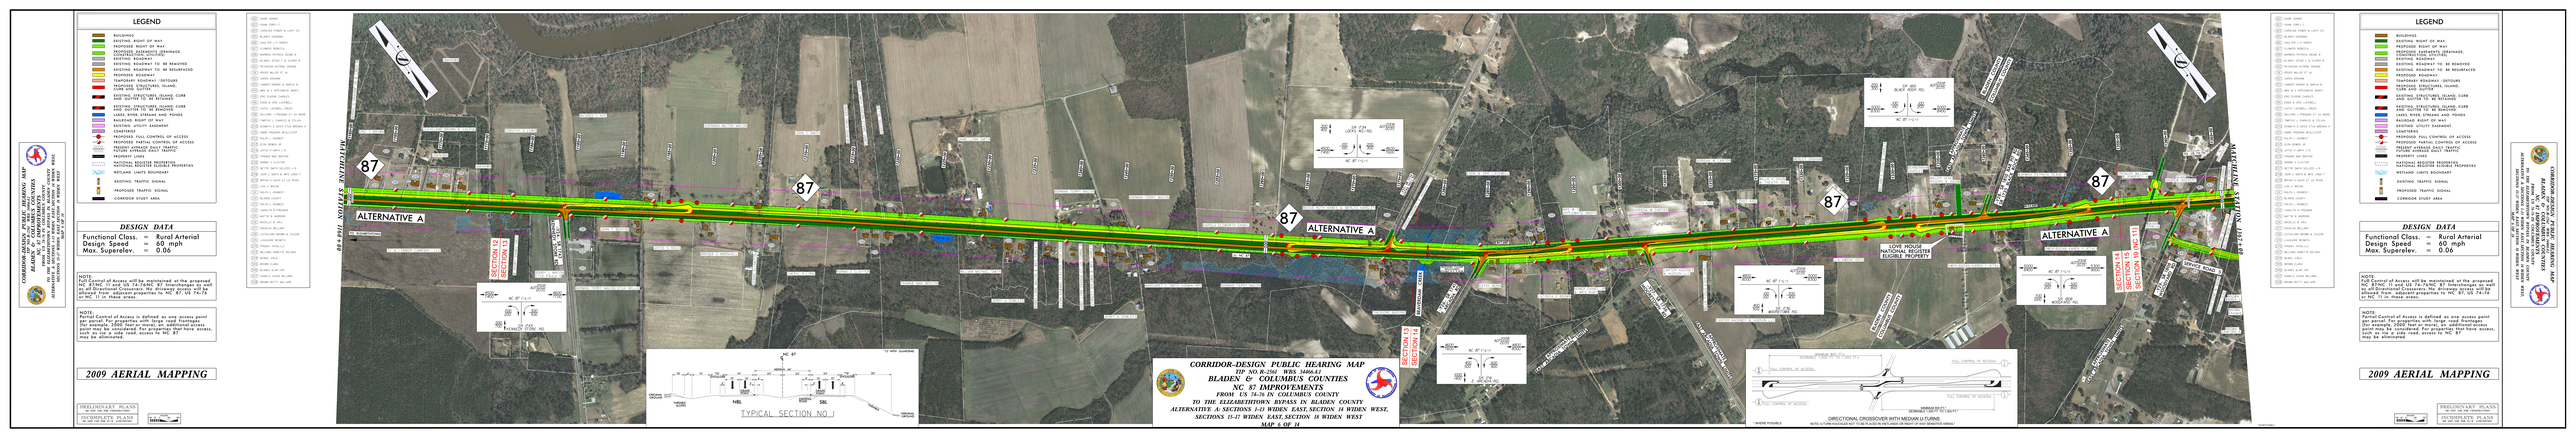
LEGEND
BUILDINGS
EXISTING RIGHT OF WAY
PROPOSED RIGHT OF WAY
PROPOSED EASEMENTS (DRAINAGE, UTILITY, ACCESS, ETC.)
EXISTING ROADWAY
EXISTING ROADWAY TO BE REMOVED
EXISTING ROADWAY TO BE RELOCATED/REALIGNED
PROPOSED ROADWAY
TEMPORARY ROADWAY /DETOURS
PROPOSED STRUCTURES, ISLAND, CURB AND GUTTER
EXISTING STRUCTURES, ISLAND, CURB AND GUTTER TO BE REMOVED
PROPOSED CONCRETE CURB AND GUTTER TO BE REMOVED
LAKES, RIVER, STREAMS AND PONDS
EXISTING VEGETATION
EXISTING UTILITY EASEMENTS
CEMETERIES
PROPOSED FULL CONTROL OF ACCESS
PROPOSED PARTIAL CONTROL OF ACCESS
EXISTING RAILROAD FACILITY
FUTURE RAILROAD FACILITY
PROPERTY LINES
NATIONAL REGISTER PROPERTIES
NATIONAL REGISTER ELIGIBLE PROPERTIES
WETLAND LIMITS BOUNDARY
EXISTING TRAFFIC SIGNAL
PROPOSED TRAFFIC SIGNAL
CORRIDOR STUDY AREA
DESIGN DATA
Functional Class: = Rural Arterial
Design Speed = 60 mph
Max. Superelev. = 0.06
NOTE:
NOTE:
Control of Access is defined as one access point per parcel. For properties with large road frontages (for example, 2000 feet or more), an additional access point may be allowed. For properties that have access, such as via a side road, access to NC 87 may be eliminated.
2009 AERIAL MAPPING
PRELIMINARY PLANS
NOT FOR CONSTRUCTION
PRELIMINARY PLANS
NOT FOR CONSTRUCTION
CORRIDOR-DESIGN PUBLIC HEARING MAP
BLADEN & COLUMBUS COUNTIES
NC 87 IMPROVEMENTS
FROM US 74-76 IN COLUMBUS COUNTY
TO THE ELIZABETHTOWN BYPASS IN BLADEN COUNTY
ALTERNATIVE A: SECTIONS 1-11 WIDEN EAST, SECTION 14 WIDEN WEST, SECTIONS 15-17 WIDEN EAST, SECTION 18 WIDEN WEST
MAP 6 OF 14
ALTERNATIVE A
SECTION 12 SECTION 13
SECTION 14 SECTION 15 SECTION 16 SECTION 17 SECTION 18 SECTION 19 (NC 11)
SECTION 13 SECTION 14
TYPICAL SECTION NO 1
DIRECTIONAL CROSSOVER WITH MEDIAN U-TURNS
NOTE: U-TURN CROSSOVER NOT TO BE PLACED IN NATURAL CHANNEL OF ANY WATERWAY
LOVE HOUSE NATIONAL REGISTER ELIGIBLE PROPERTY
NC 87
SR