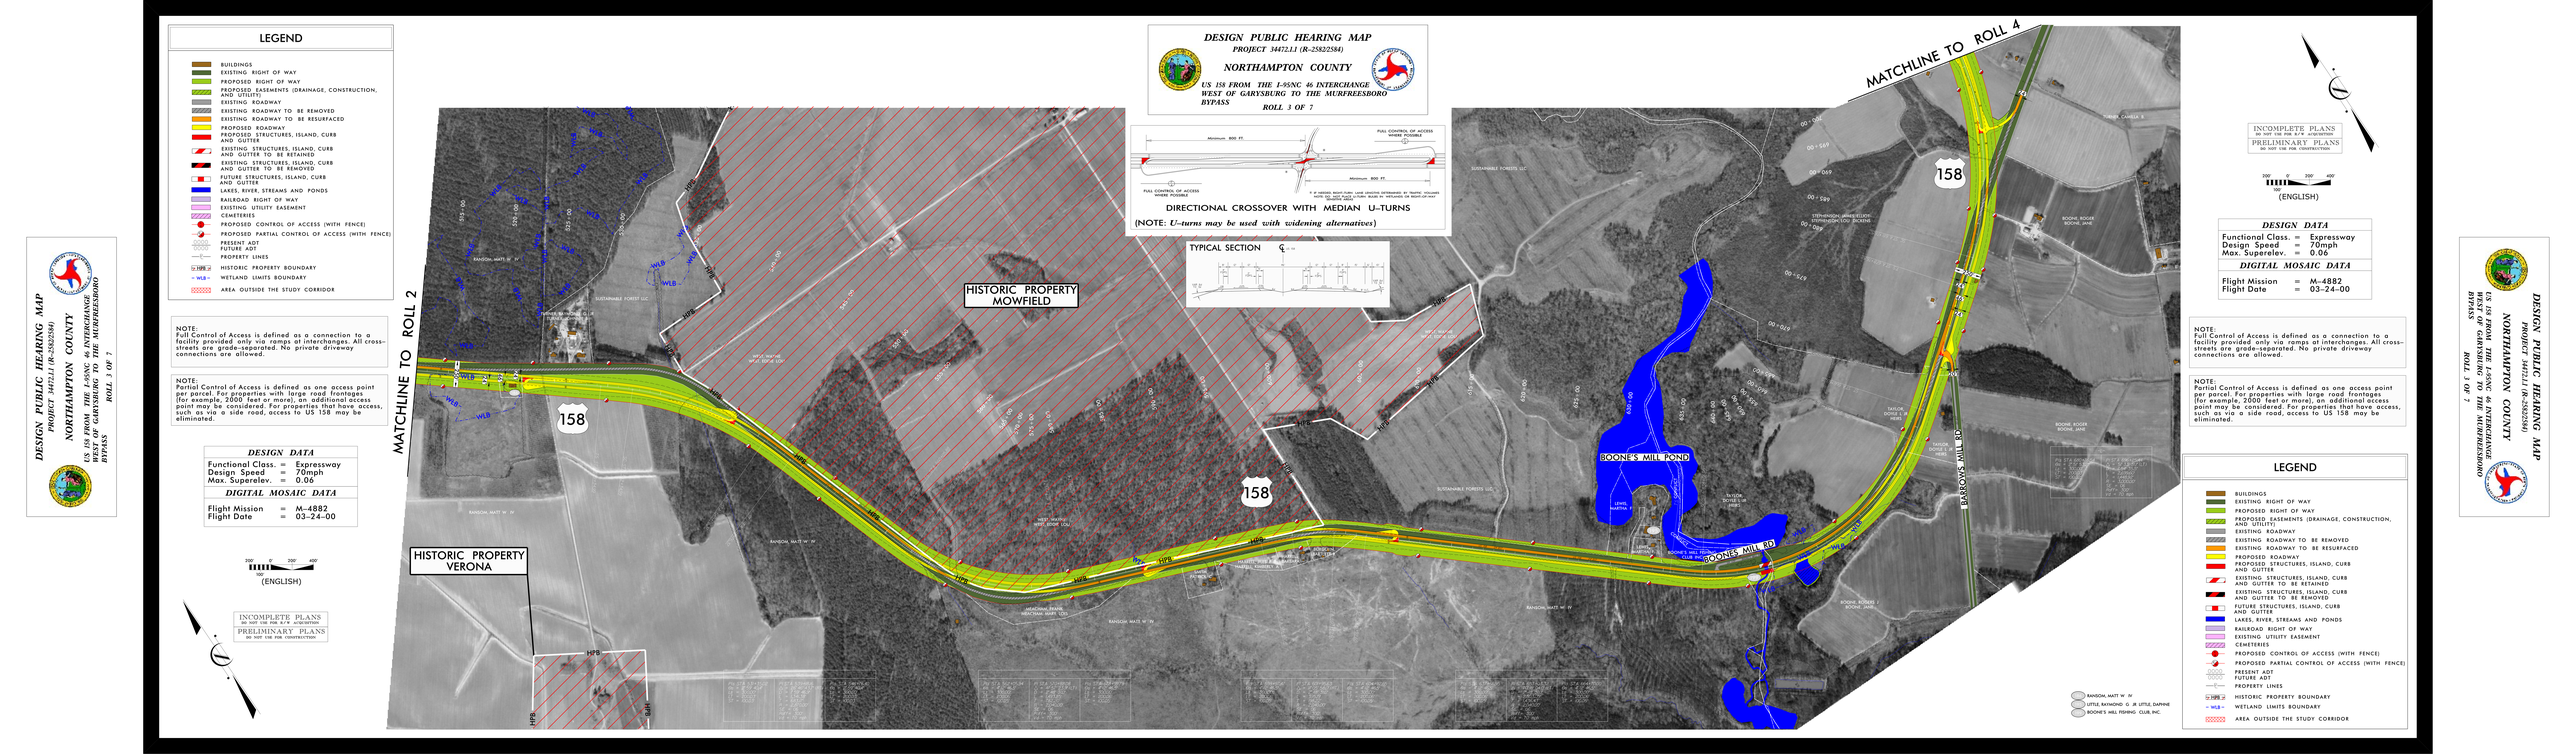
DESIGN PUBLIC HEARING MAP
PROJECT 34472.1.1 (R-2582/2584)
NORTHAMPTON COUNTY
US 158 FROM THE I-95/NC 46 INTERCHANGE WEST OF GARYSBURG TO THE MURFREESBORO BYPASS
ROLL 3 OF 7
LEGEND
BUILDINGS
EXISTING RIGHT OF WAY
PROPOSED RIGHT OF WAY
PROPOSED EASEMENTS (DRAINAGE, CONSTRUCTION, AND UTILITY)
EXISTING ROADWAY
EXISTING ROADWAY TO BE REMOVED
EXISTING ROADWAY TO BE RESURFACED
PROPOSED ROADWAY
PROPOSED STRUCTURES, ISLAND, CURB AND GUTTER
EXISTING STRUCTURES, ISLAND, CURB AND GUTTER TO BE RETAINED
EXISTING STRUCTURES, ISLAND, CURB AND GUTTER TO BE REMOVED
FUTURE STRUCTURES, ISLAND, CURB AND GUTTER
LAKES, RIVER, STREAMS AND PONDS
RAILROAD RIGHT OF WAY
EXISTING UTILITY EASEMENT
CEMETERIES
PROPOSED CONTROL OF ACCESS (WITH FENCE)
PROPOSED PARTIAL CONTROL OF ACCESS (WITH FENCE)
PRESENT ADT
FUTURE ADT
PROPERTY LINES
HPB HISTORIC PROPERTY BOUNDARY
WLB WETLAND LIMITS BOUNDARY
AREA OUTSIDE THE STUDY CORRIDOR
NOTE:
Full Control of Access is defined as a connection to a facility provided only via ramps at interchanges. All cross-streets are grade-separated. No private driveway connections are allowed.
NOTE:
Partial Control of Access is defined as one access point per parcel. For properties with large road frontages (for example, 2000 feet or more), an additional access point may be considered. For properties that have access, such as via a side road, access to US 158 may be eliminated.
DESIGN DATA
Functional Class. = Expressway
Design Speed = 70mph
Max. Superelev. = 0.06
DIGITAL MOSAIC DATA
Flight Mission = M-4882
Flight Date = 03-24-00
200' 0' 200' 400'
(ENGLISH)
INCOMPLETE PLANS
DO NOT USE FOR R/W ACQUISITION
PRELIMINARY PLANS
DO NOT USE FOR CONSTRUCTION
DESIGN PUBLIC HEARING MAP
PROJECT 34472.1.1 (R-2582/2584)
NORTHAMPTON COUNTY
US 158 FROM THE I-95/NC 46 INTERCHANGE WEST OF GARYSBURG TO THE MURFREESBORO BYPASS
ROLL 3 OF 7
Minimum 800 FT.
FULL CONTROL OF ACCESS WHERE POSSIBLE
DIRECTIONAL CROSSOVER WITH MEDIAN U-TURNS
(NOTE: U-turns may be used with widening alternatives)
TYPICAL SECTION
MATCHLINE TO ROLL 2
MATCHLINE TO ROLL 4
HISTORIC PROPERTY MOWFIELD
HISTORIC PROPERTY VERONA
158
BOONE'S MILL POND
BOONE'S MILL RD
DARDEN MILL RD
RANDOM, MATT W IV
LITTLE, RAYMOND G JR LITTLE, DAPHNE
BOONE'S MILL FISHING CLUB, INC.
SUSTAINABLE FORESTS LLC
BOONE, ROGER
BOONE, JANE
TAYLOR, CAMILLA B.
STEPHENSON, JAMES ELLIOT
STEPHENSON, LISA ZALESKA
DARDEN, DONALD
DARDEN, MARIE
TAYLOR, BOYCE L JR
TAYLOR, BOYCE T
TRUSTEE
LEWIS, MARTHA F
HEADLAND, FRANK
MERCHANT, MARY ANN
HPB
WLB