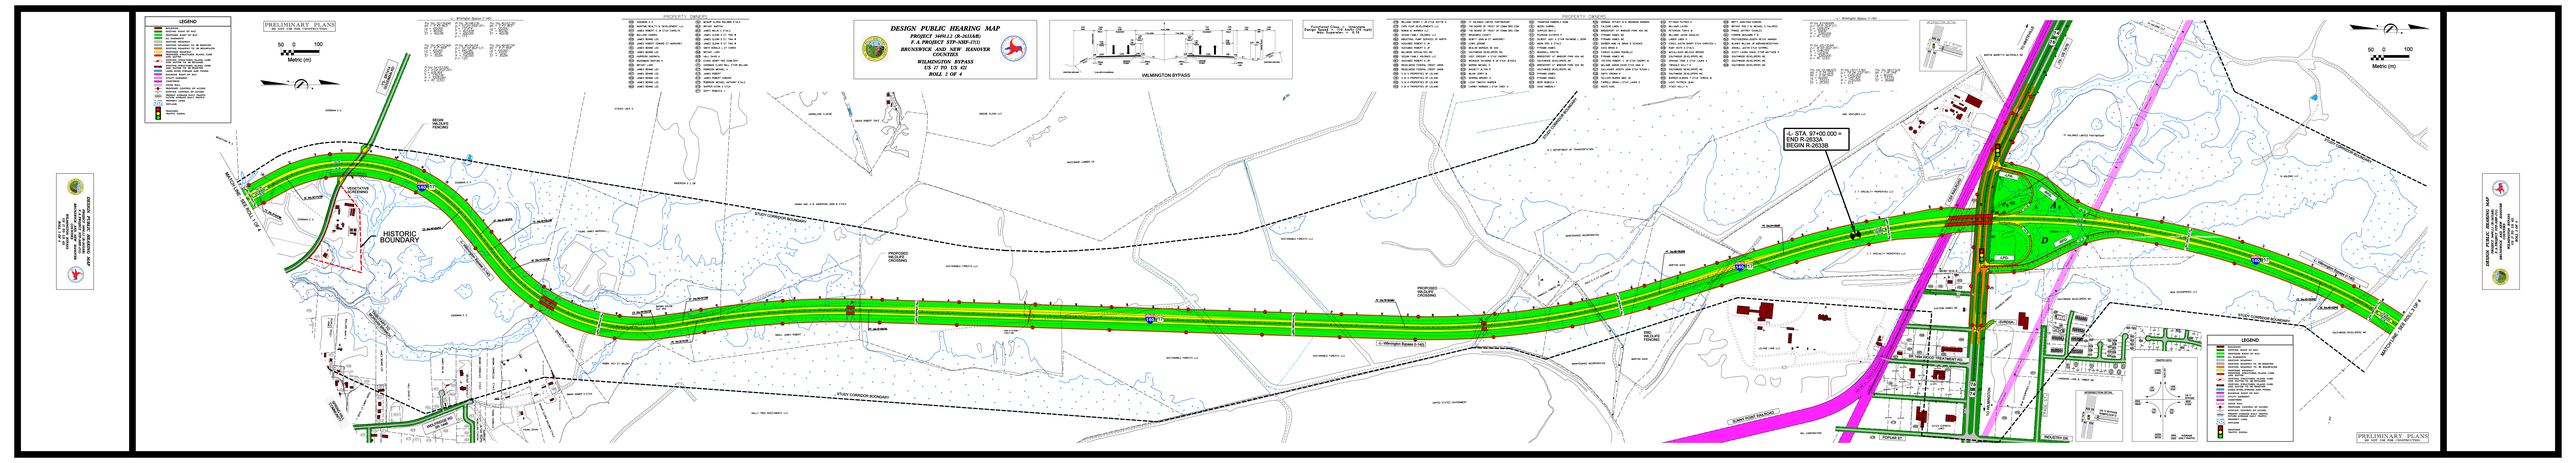
DESIGN PUBLIC HEARING MAP
PROJECT 34951.2 (R-2633AB)
U-2719BB (R-2633A)
BRUNSWICK AND NEW HANOVER COUNTIES
WILMINGTON BYPASS
US 17 TO US 421
ROLL 1 OF 4
LEGEND
PRELIMINARY PLANS
NOT FOR CONSTRUCTION
Metric (m)
PROPERTY OWNERS
VILLAMINGTON BYPASS
HISTORIC BOUNDARY
VEGETATION SCREENING
WILMINGTON BYPASS
STA. 97+00.000 = END R-2633A
BEGIN R-2633B
MATTHEWS BRANCH
MATTHEWS BRANCH
STUDY CORRIDOR BOUNDARY
PROPOSED MAJOR CROSSING
PROPOSED MINOR CROSSING
SUNSET PARK
POPLAR DR
SUNSET PARK
SUNSET PARK
SUNSET PARK