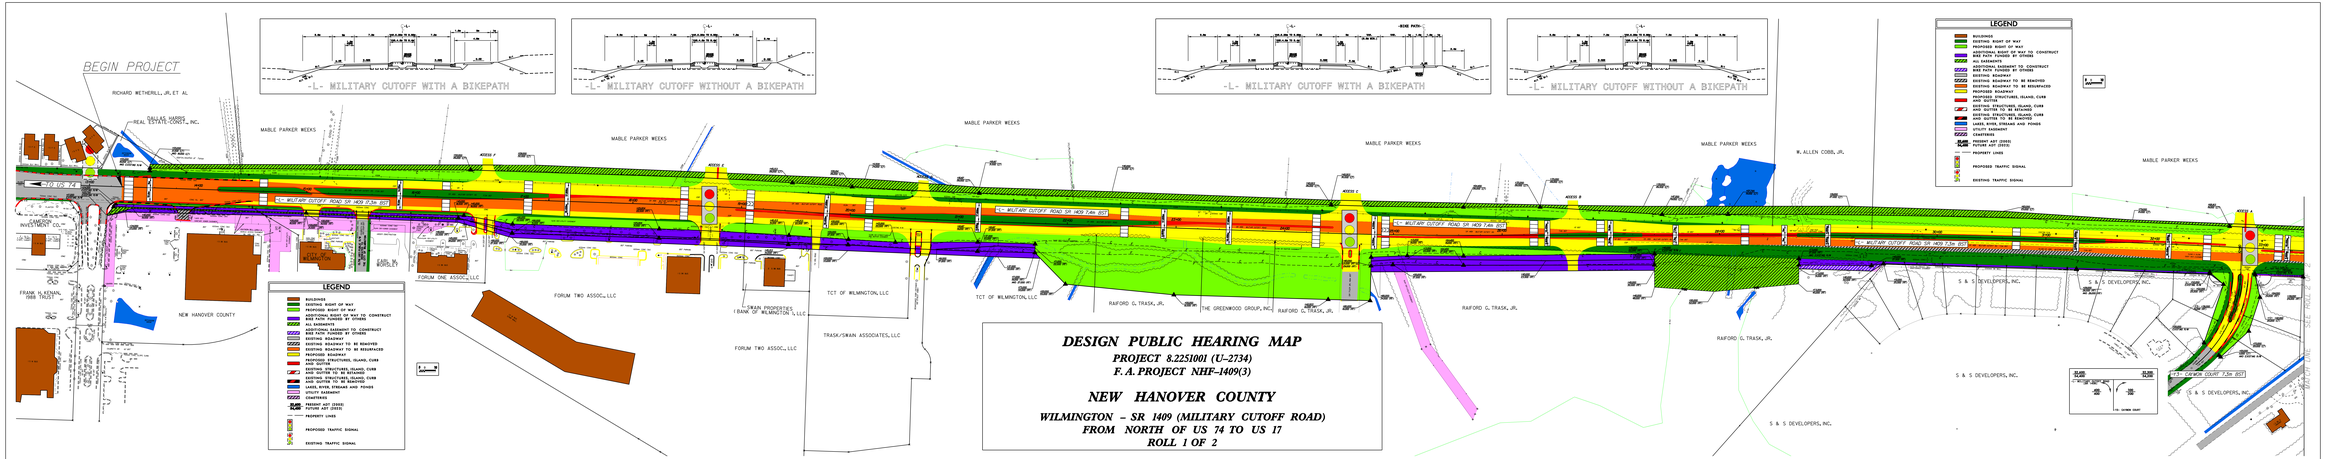

DESIGN PUBLIC HEARING MAP
PROJECT 8.2251001 (U-2734)
F.A. PROJECT NHF-1409(3)
NEW HANOVER COUNTY
WILMINGTON - SR 1409 (MILITARY CUTOFF ROAD)
FROM NORTH OF US 74 TO US 17
ROLL 1 OF 2

DESIGN PUBLIC HEARING MAP
PROJECT 8.2251001 (U-2734)
F.A. PROJECT NHF-1409(3)
NEW HANOVER COUNTY
WILMINGTON - SR 1409 (MILITARY CUTOFF ROAD)
FROM NORTH OF US 74 TO US 17
ROLL 2 OF 2