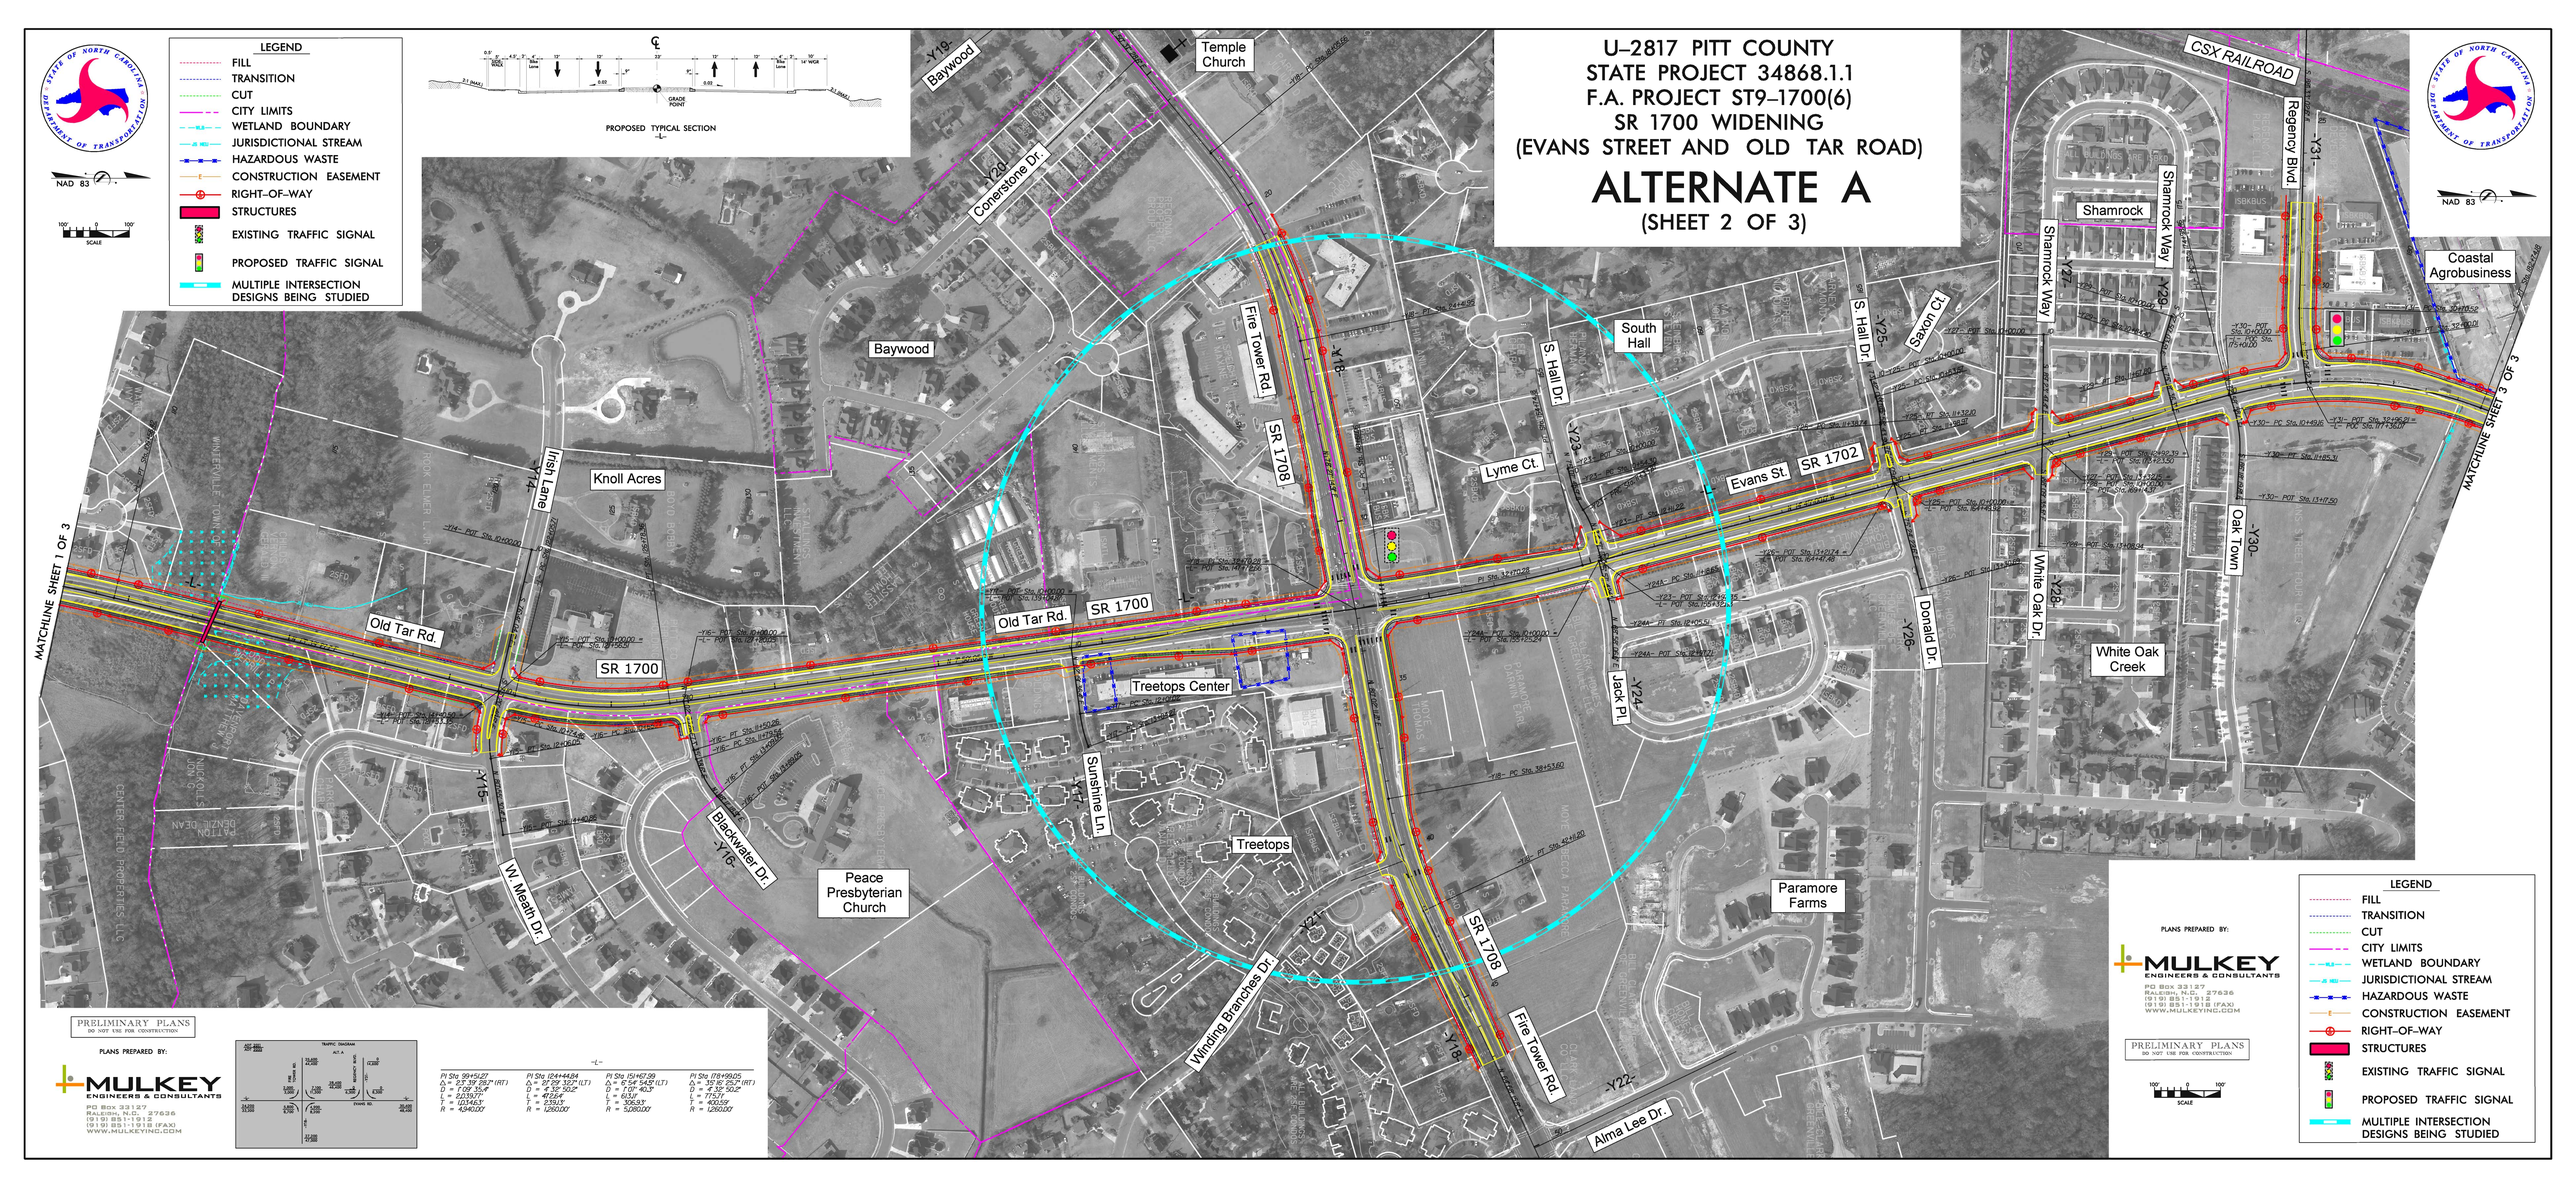
U–2817 PITT COUNTY
STATE PROJECT 34868.1.1
F.A. PROJECT ST9–1700(6)
SR 1700 WIDENING
(EVANS STREET AND OLD TAR ROAD)
ALTERNATE A
(SHEET 2 OF 3)
LEGEND
FILL
TRANSITION
CUT
CITY LIMITS
WETLAND BOUNDARY
JURISDICTIONAL STREAM
HAZARDOUS WASTE
CONSTRUCTION EASEMENT
RIGHT–OF–WAY
STRUCTURES
EXISTING TRAFFIC SIGNAL
PROPOSED TRAFFIC SIGNAL
MULTIPLE INTERSECTION DESIGNS BEING STUDIED
NAD 83
SCALE
PROPOSED TYPICAL SECTION
-L-
MATCHLINE SHEET 1 OF 3
MATCHLINE SHEET 3 OF 3
Old Tar Rd.
SR 1700
Evans St.
SR 1702
Baywood
Temple Church
Cornerstone Dr.
Fire Tower Rd.
SR 1708
Knoll Acres
Irish Lane
Lyme Ct.
South Hall
S. Hall Dr.
Saxon Ct.
Shamrock
Shamrock Way
Regency Blvd.
CSX RAILROAD
Coastal Agrobusiness
Oak Town
White Oak Dr.
White Oak Creek
Donald Dr.
Jack Pl.
Treetops Center
Sunshine Ln.
Treetops
Blackwater Dr.
W. Meath Dr.
Peace Presbyterian Church
Paramore Farms
Winding Branches Dr.
Alma Lee Dr.
PRELIMINARY PLANS
DO NOT USE FOR CONSTRUCTION
PLANS PREPARED BY:
MULKEY
ENGINEERS & CONSULTANTS
PO Box 33127
Raleigh, N.C. 27636
(919) 851-1912
(919) 851-1918 (FAX)
www.mulkeyinc.com