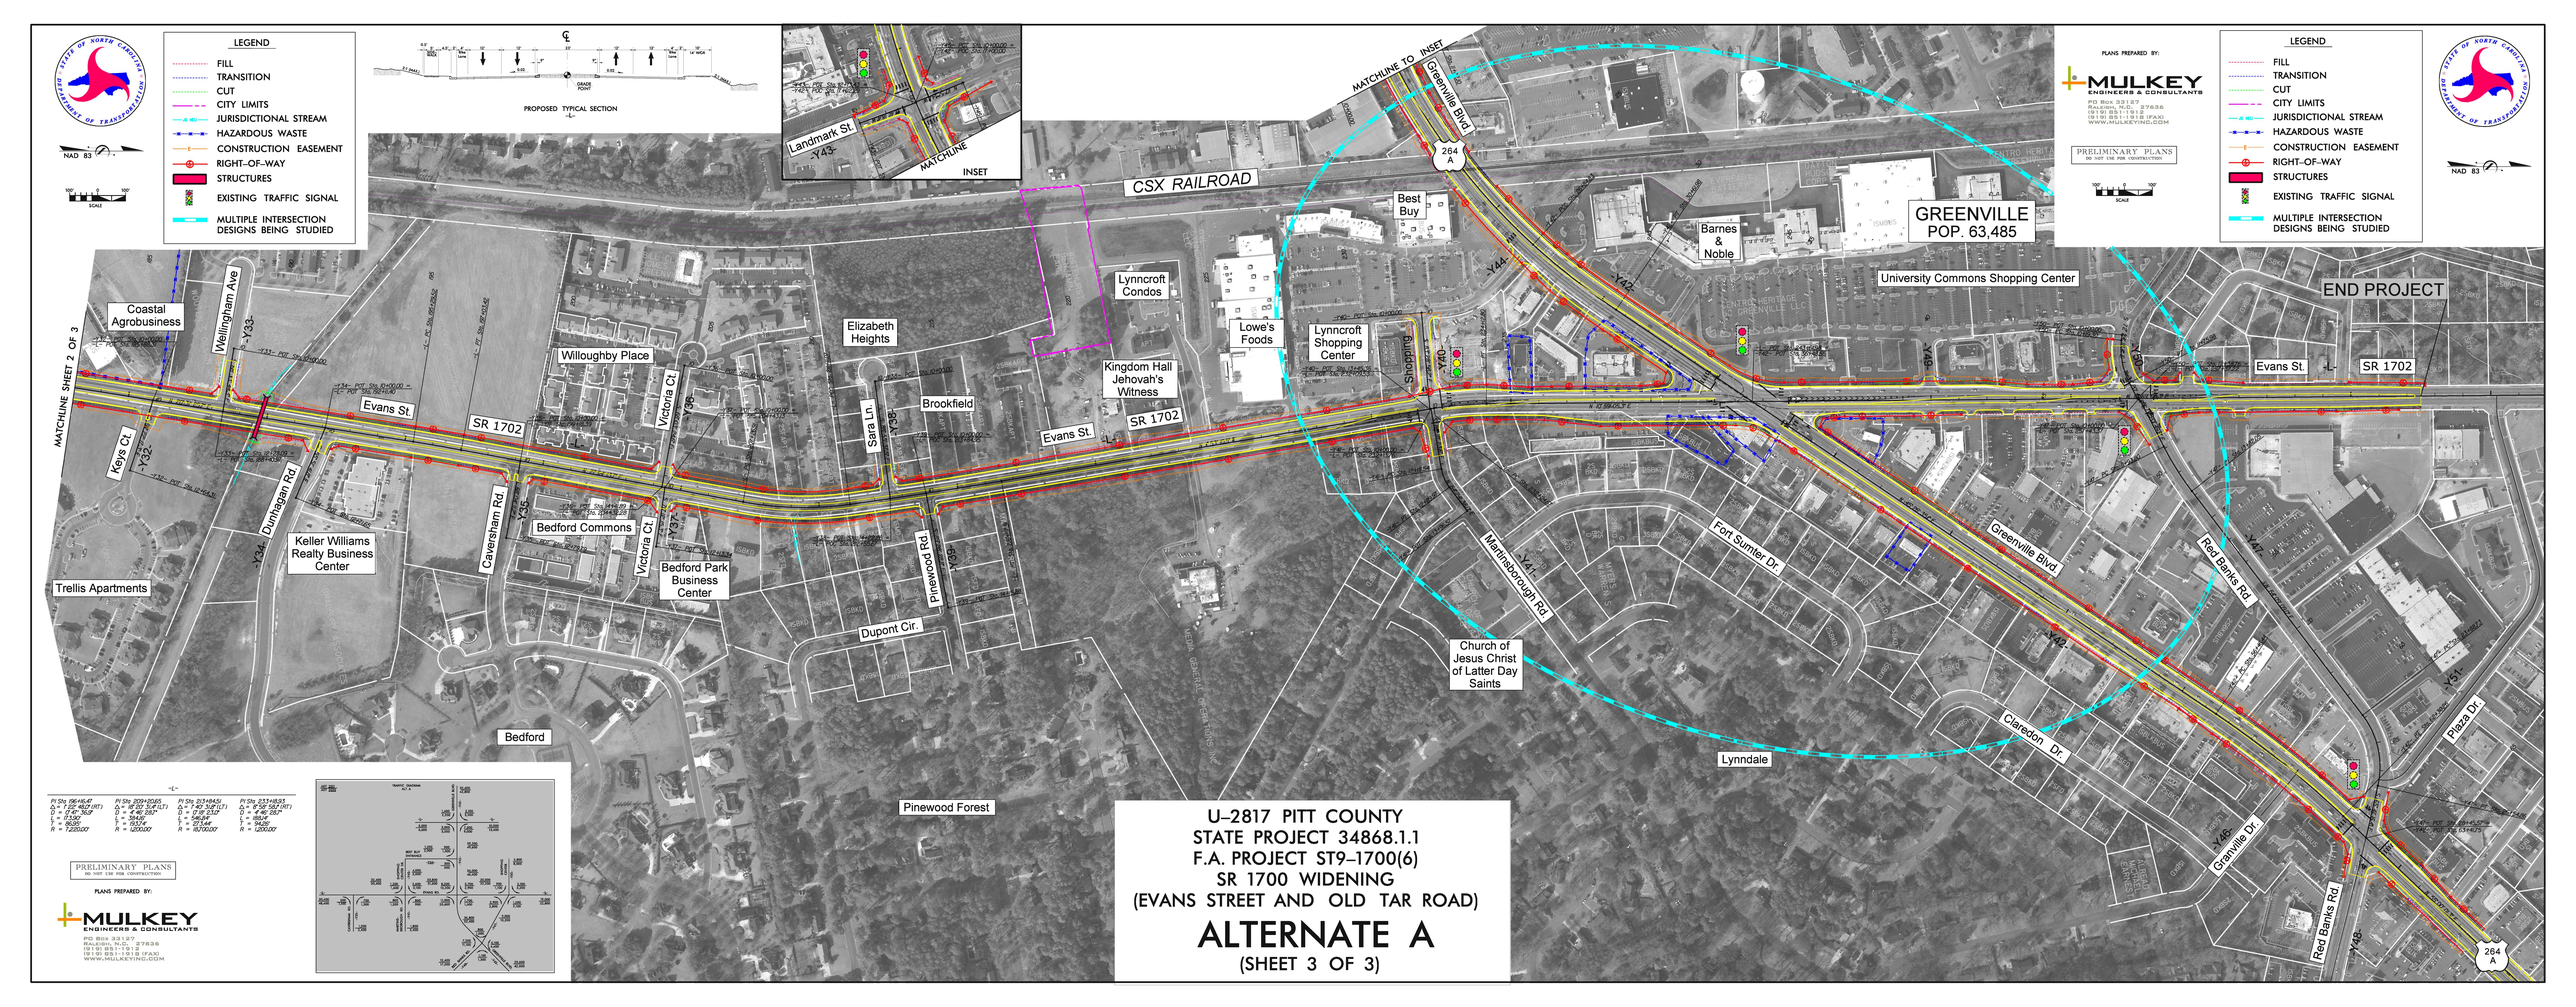
LEGEND
FILL
TRANSITION
CUT
CITY LIMITS
JURISDICTIONAL STREAM
HAZARDOUS WASTE
CONSTRUCTION EASEMENT
RIGHT-OF-WAY
STRUCTURES
EXISTING TRAFFIC SIGNAL
MULTIPLE INTERSECTION DESIGNS BEING STUDIED
NAD 83
SCALE
PROPOSED TYPICAL SECTION
MATCHLINE SHEET 2 OF 3
MATCHLINE TO INSET
INSET
Landmark St.
Greenville Blvd
264 A
CSX RAILROAD
Best Buy
Barnes & Noble
GREENVILLE
POP. 63,485
University Commons Shopping Center
END PROJECT
Evans St.
SR 1702
Coastal Agrobusiness
Wellingham Ave
Willoughby Place
Elizabeth Heights
Lynncroft Condos
Lowe's Foods
Lynncroft Shopping Center
Shopping
Kingdom Hall Jehovah's Witness
Brookfield
Sara Ln
Victoria Ct
Keys Ct
Dunhagan Rd
Caversham Rd
Bedford Commons
Keller Williams Realty Business Center
Trellis Apartments
Bedford Park Business Center
Pinewood Rd
Dupont Cir.
Bedford
Pinewood Forest
Martinsborough Rd
Fort Sumter Dr.
Church of Jesus Christ of Latter Day Saints
Lynndale
Claredon Dr.
Red Banks Rd
Granville Dr.
Plaza Dr
PRELIMINARY PLANS
DO NOT USE FOR CONSTRUCTION
PLANS PREPARED BY:
MULKEY
ENGINEERS & CONSULTANTS
PO Box 33127
Raleigh, NC 27636
(919) 851-1912
(919) 851-1918 (FAX)
WWW.MULKEYENG.COM
PI Sta 196+46.47
Δ = 73° 40' 19.5" (RT)
D = 11° 27' 49.5"
R = 500.00'
T = 380.09'
L = 642.97'
PI Sta 209+00.65
Δ = 9° 23' 53.4" (LT)
D = 5° 43' 39.0"
R = 1000.00'
T = 82.04'
L = 163.92'
PI Sta 213+45.51
Δ = 7° 45' 53.8" (LT)
D = 5° 43' 39.0"
R = 1000.00'
T = 67.84'
L = 135.44'
PI Sta 233+83.93
Δ = 9° 58' 58.0" (RT)
D = 5° 43' 39.0"
R = 1000.00'
T = 87.84'
L = 174.90'
U-2817 PITT COUNTY
STATE PROJECT 34868.1.1
F.A. PROJECT ST9-1700(6)
SR 1700 WIDENING
(EVANS STREET AND OLD TAR ROAD)
ALTERNATE A
(SHEET 3 OF 3)