COMBINED PUBLIC HEARING MAP

PROJECT 34872.1.1 (U-2827B)
F.A. PROJECT NHF-421(5)
FORSYTH COUNTY
US 421 PAVEMENT REHABILITATION, REPLACEMENT OF BRIDGE NUMBERS 178, 278, 286, 288, 291, 293, 305, 312, 313, 336 AND VARIOUS SAFETY IMPROVEMENTS FROM WEST OF FOURTH STREET TO EAST OF CHURCH STREET
ALTERNATE 4
ROLL 3 OF 3

100' 0' 100' 200'
50'

(ENGLISH)

DESIGN DATA		
Functional Class.	=	Freeway
Design Speed	=	50 mph
Max. Superelev.	=	0.08

PRELIMINARY PLANS
DO NOT USE FOR CONSTRUCTION

NAD 83

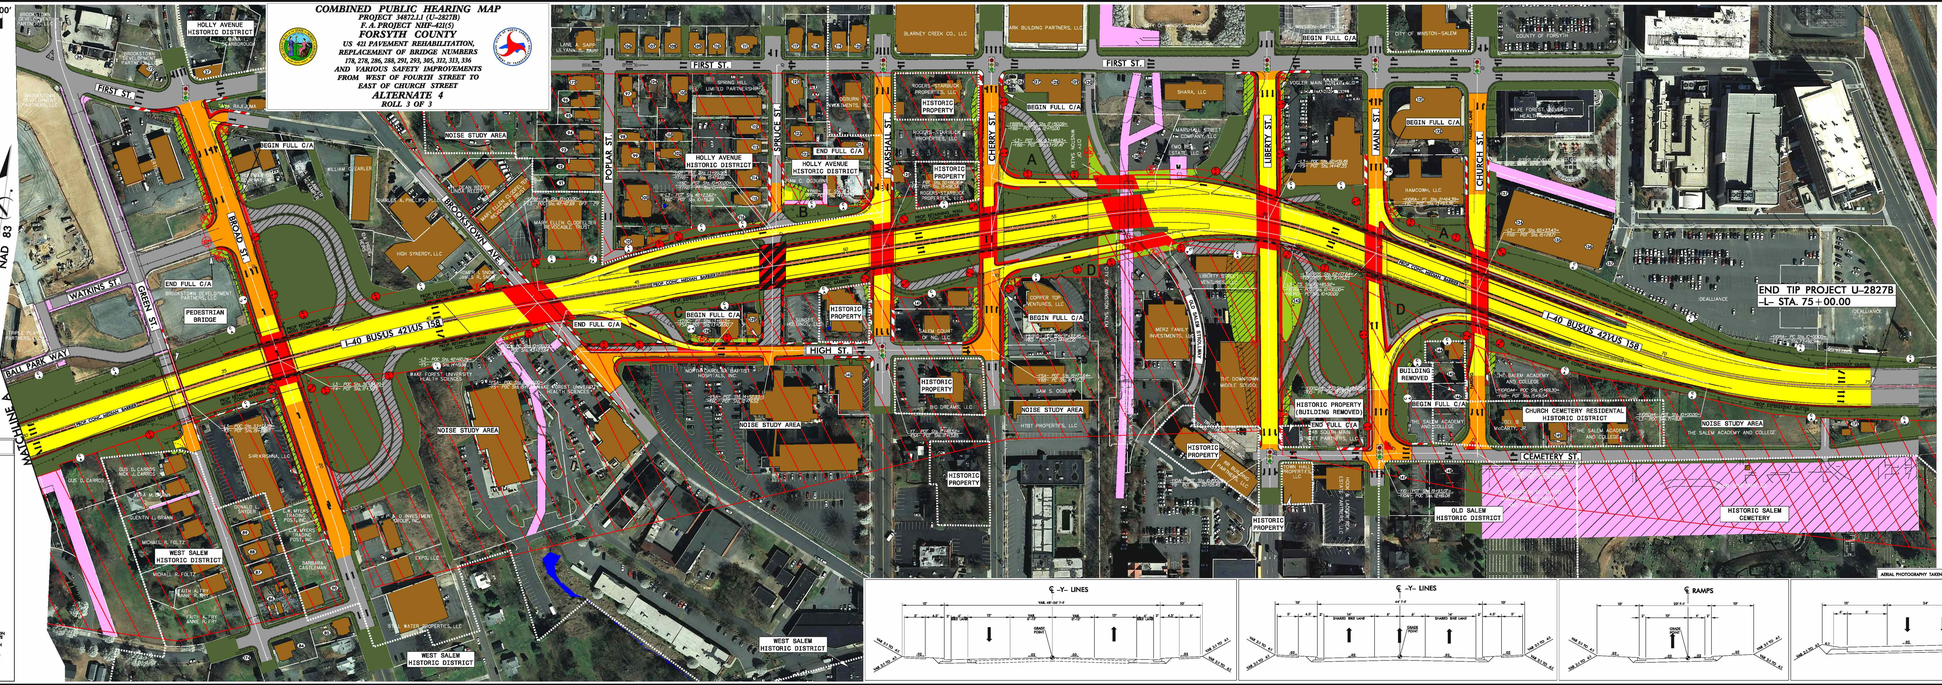

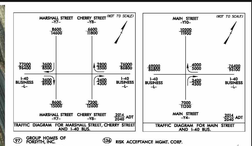

(33) PROSPERITY DEVELOPMENT COMPANY, LLC
(32) VERA C. BOSEMAN TRUSTEE, ROBERT P. BOSEMAN, JR. TRUSTEE
(31) WILFORD L. COUTTS, JR.
(4) ROBERT A. KING
