COMBINED PUBLIC HEARING MAP

PROJECT 39010.1.1 (U-3440)
F. A. PROJECT STP-0003(6)
CABARRUS COUNTY
NC 3 (MOORESVILLE RD.) FROM
KANNAPOLIS PARKWAY TO
SR 1691 (DALE EARNHARDT BOULEVARD)
ROLL 2 OF 2

COMBINED PUBLIC HEARING MAP
PROJECT 39010.1.1 (U-3440)
F. A. PROJECT STP-0003(6)
CABARRUS COUNTY
NC 3 (MOORESVILLE RD.) FROM
KANNAPOLIS PARKWAY TO
SR 1691 (DALE EARNHARDT BOULEVARD)
ROLL 2 OF 2

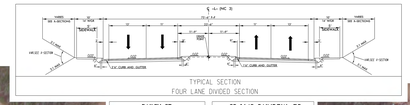

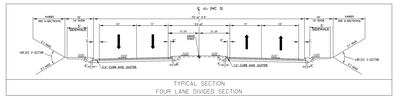

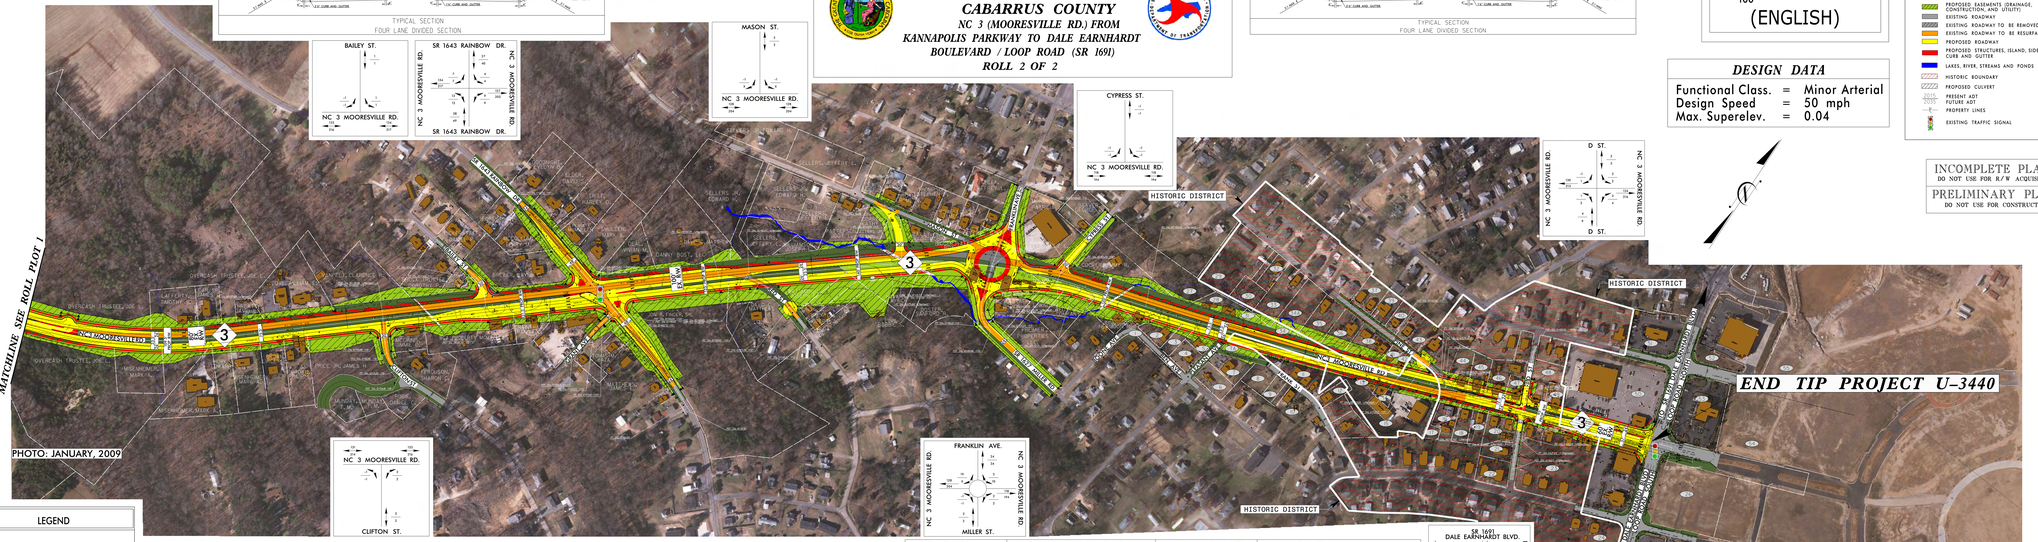
BAILEY ST.
NC 3 MOORESVILLE RD.
SR 1643 RAINBOW DR.
NC 3 MOORESVILLE RD.
MASON ST.
NC 3 MOORESVILLE RD.
CYPRESS ST.
NC 3 MOORESVILLE RD.
D ST.
NC 3 MOORESVILLE RD.
D ST.
FRANKLIN AVE.
NC 3 MOORESVILLE RD.
MILLER ST.
NC 3 MOORESVILLE RD.
CLIFTON ST.
SR 1691
DALE EARNHARDT BLVD.
NC 3 MOORESVILLE RD.
SR 1691
DALE EARNHARDT BLVD.
MATCHLINE SEE ROLL PLOT 1
PHOTO: JANUARY, 2009
HISTORIC DISTRICT
HISTORIC DISTRICT
HISTORIC DISTRICT
END TIP PROJECT U-3440
NC 3 MOORESVILLE RD.
CABARRUS AVE.
CABARRUS AVE.
CABARRUS AVE