DESIGN PUBLIC HEARING MAP

PROJECT 39017.1.1 (U-3465)
F. A. PROJECT STP-1121(9)

HARNETT COUNTY

SR 1121 (RAY ROAD) FROM SR 1120 (OVERHILLS ROAD) TO NC 210
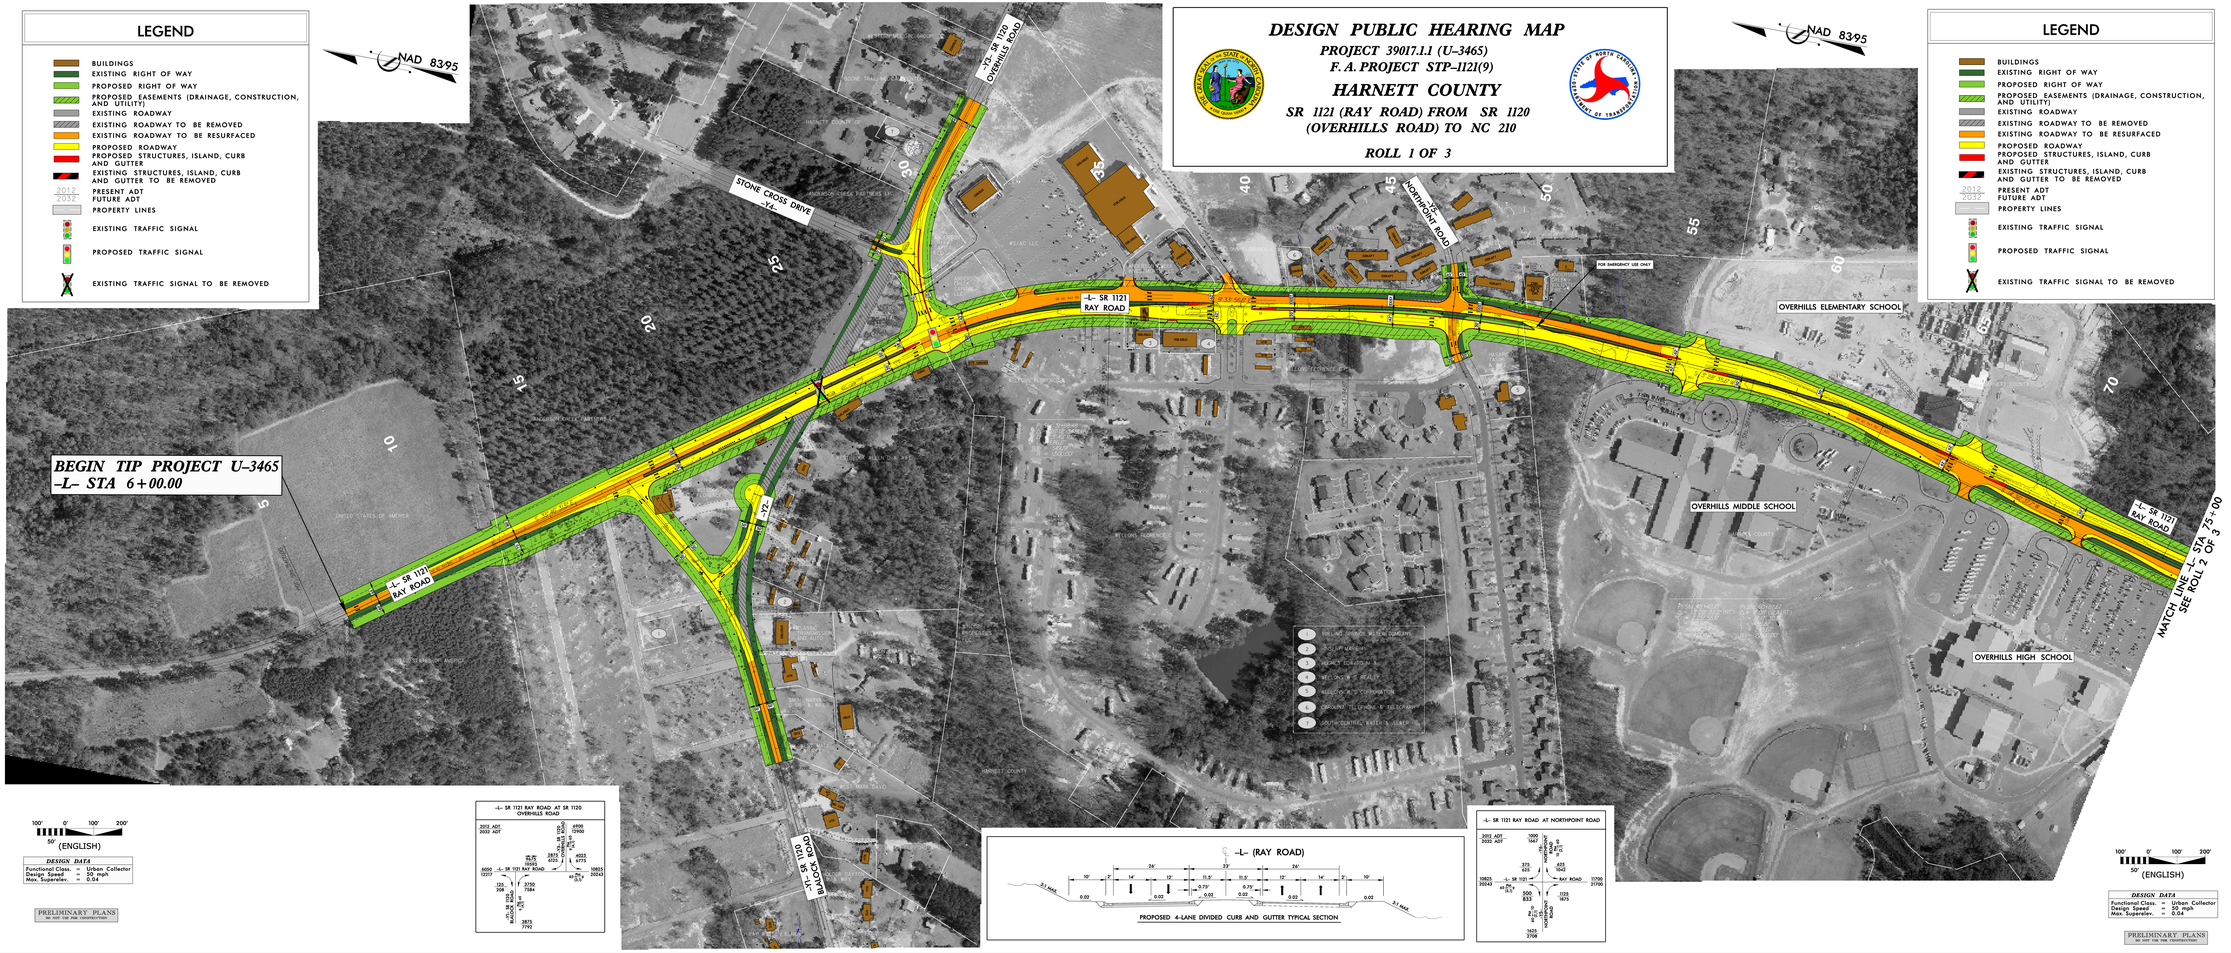
ROLL 1 OF 3