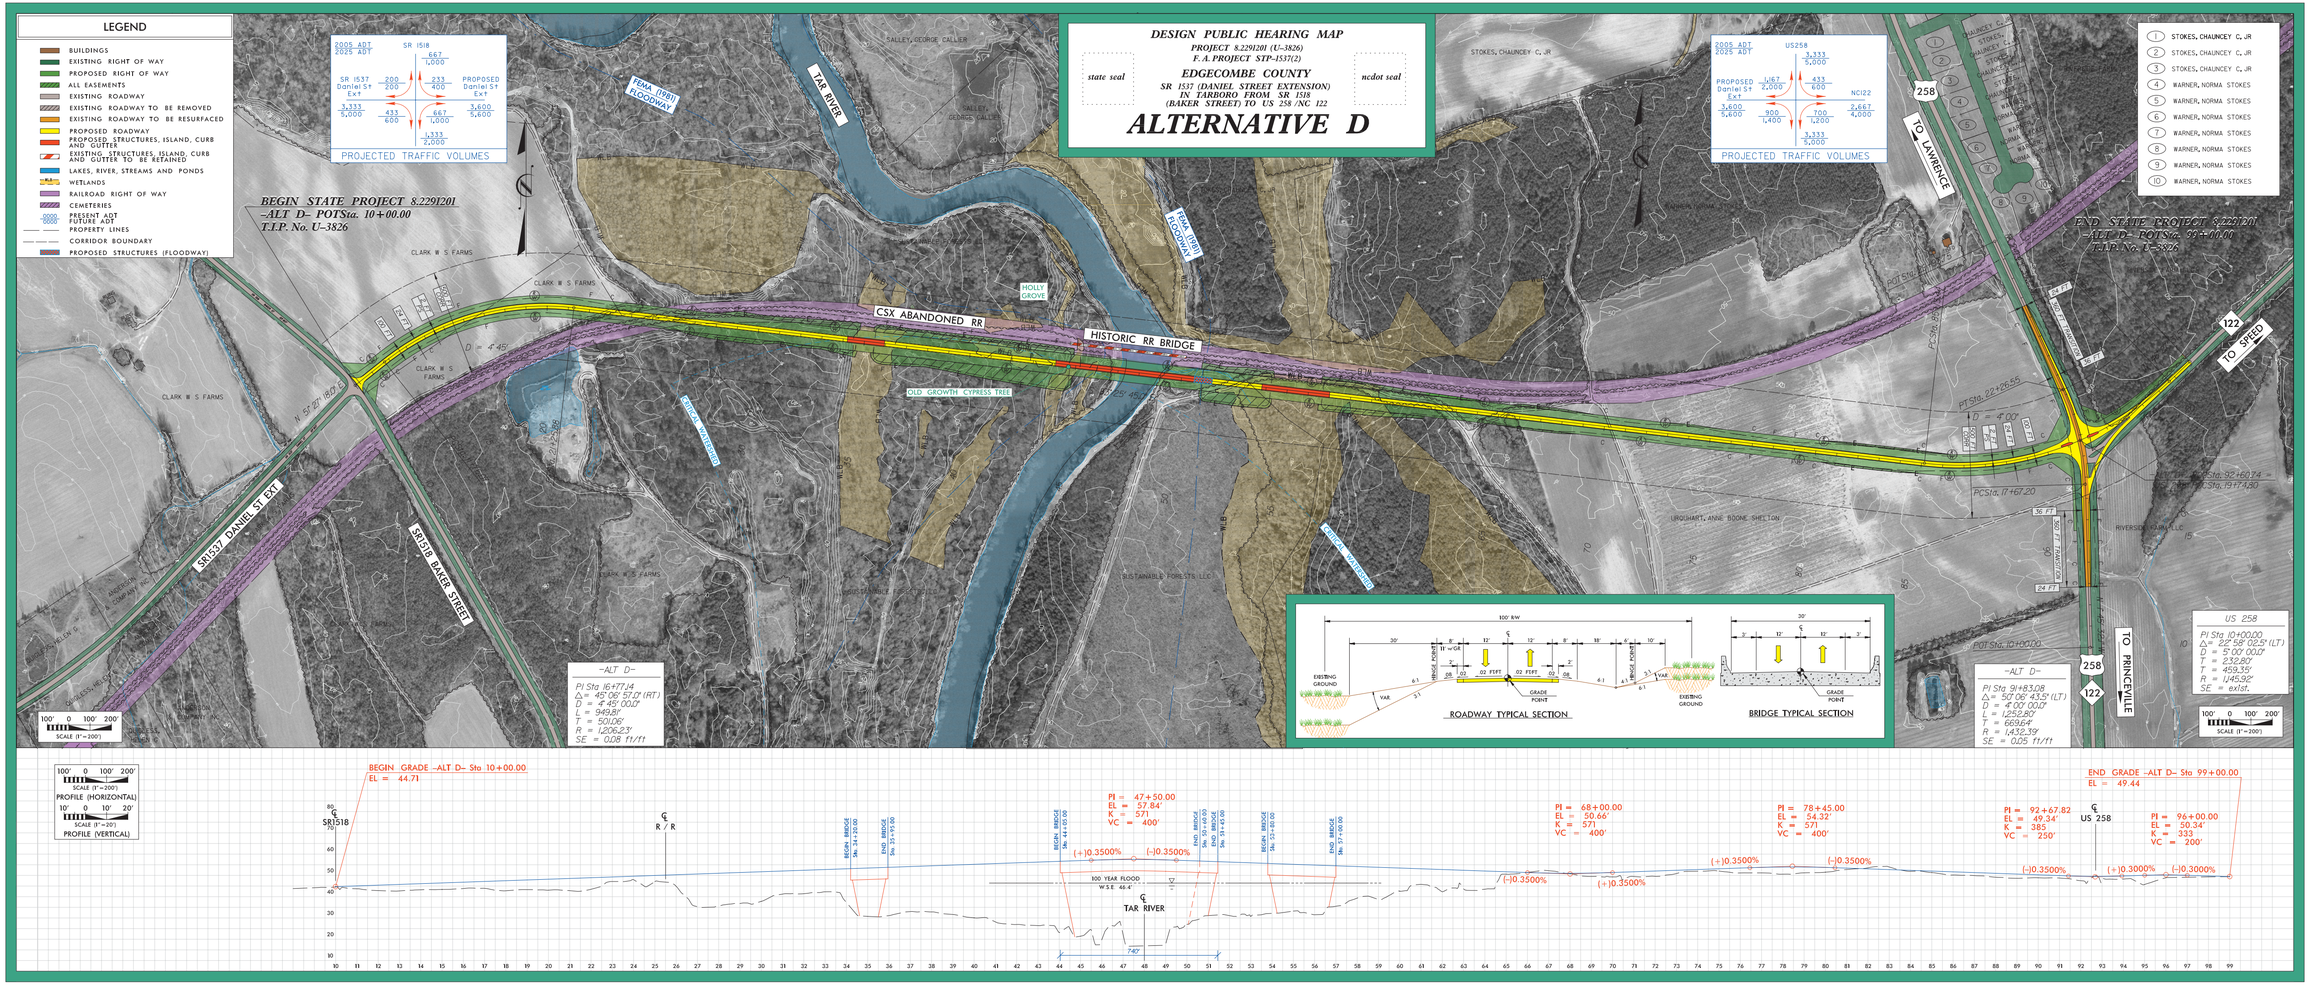

DESIGN PUBLIC HEARING MAP
PROJECT 8.2291201 (U-3826)
F.A. PROJECT STP-1537(2)
EDGECOMBE COUNTY
SR 1537 (DANIEL STREET EXTENSION)
IN TARBORO FROM SR 1518
(BAKER STREET) TO US 258 /NC 122
ALTERNATIVE D (LEDPA)
state seal
ncdot seal