COMBINED PUBLIC HEARING MAP

PROJECT 35007.1.1 (U-4006)
F.A. PROJECT STP-4126 (1)
GUILFORD COUNTY

GREENSBORO - SR 4126, PROPOSED BRIDFORD PARKWAY EXTENSION (NEW ROUTE) FROM EXISTING BRIDFORD PARKWAY AND HORNADAY ROAD INTERSECTION TO EXISTING INTERSECTION OF SWING ROAD AND BURNT POPLAR ROAD

SHEET 1 OF 2

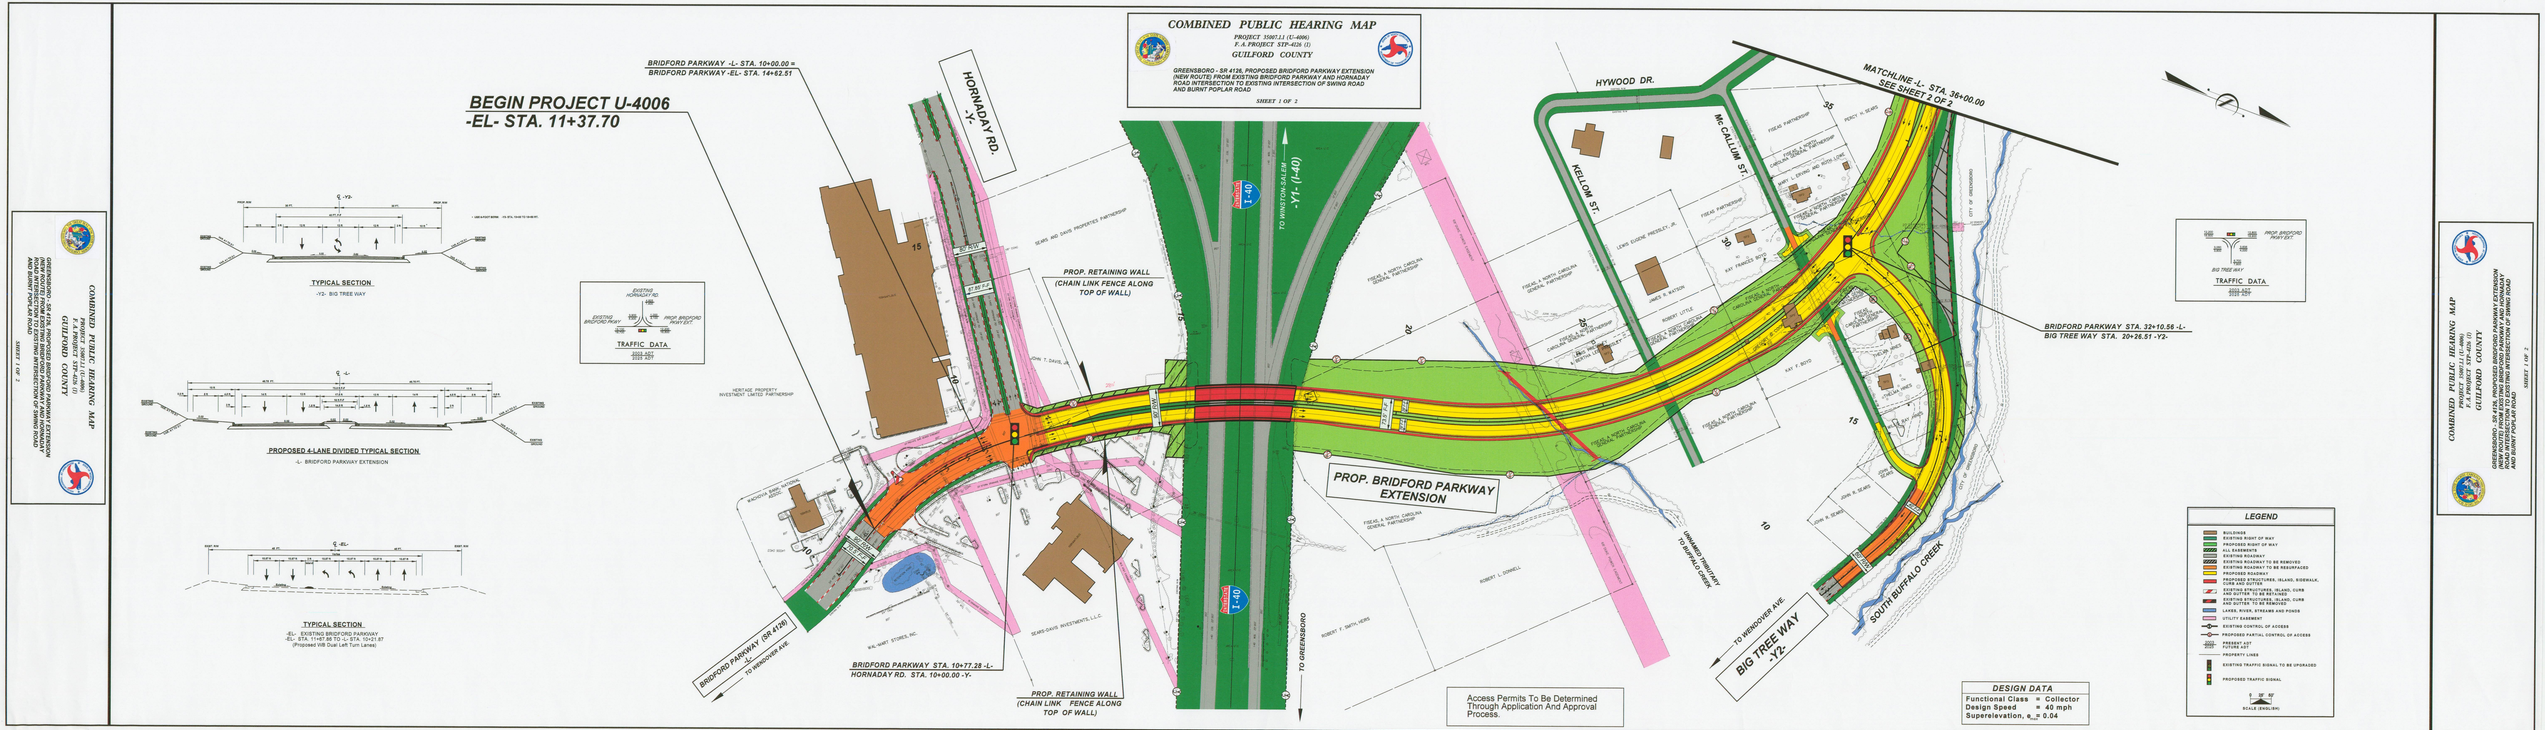

COMBINED PUBLIC HEARING MAP
PROJECT 35007.1.1 (U-4006)
F.A. PROJECT STP-4126 (1)
GUILFORD COUNTY
GREENSBORO - SR 4126, PROPOSED BRIDFORD PARKWAY EXTENSION (NEW ROUTE) FROM EXISTING BRIDFORD PARKWAY AND HORNADAY ROAD INTERSECTION TO EXISTING INTERSECTION OF SWING ROAD AND BURNT POPLAR ROAD
SHEET 1 OF 2