COMBINED PUBLIC HEARING MAP

PROJECT 8.1502101 (U-4008)
F.A. PROJECT NHF-15 (9)
ORANGE COUNTY
INTERSECTION IMPROVEMENT AT
US 15-501 AND ERWIN ROAD IN CHAPEL HILL

state seal | walker seal

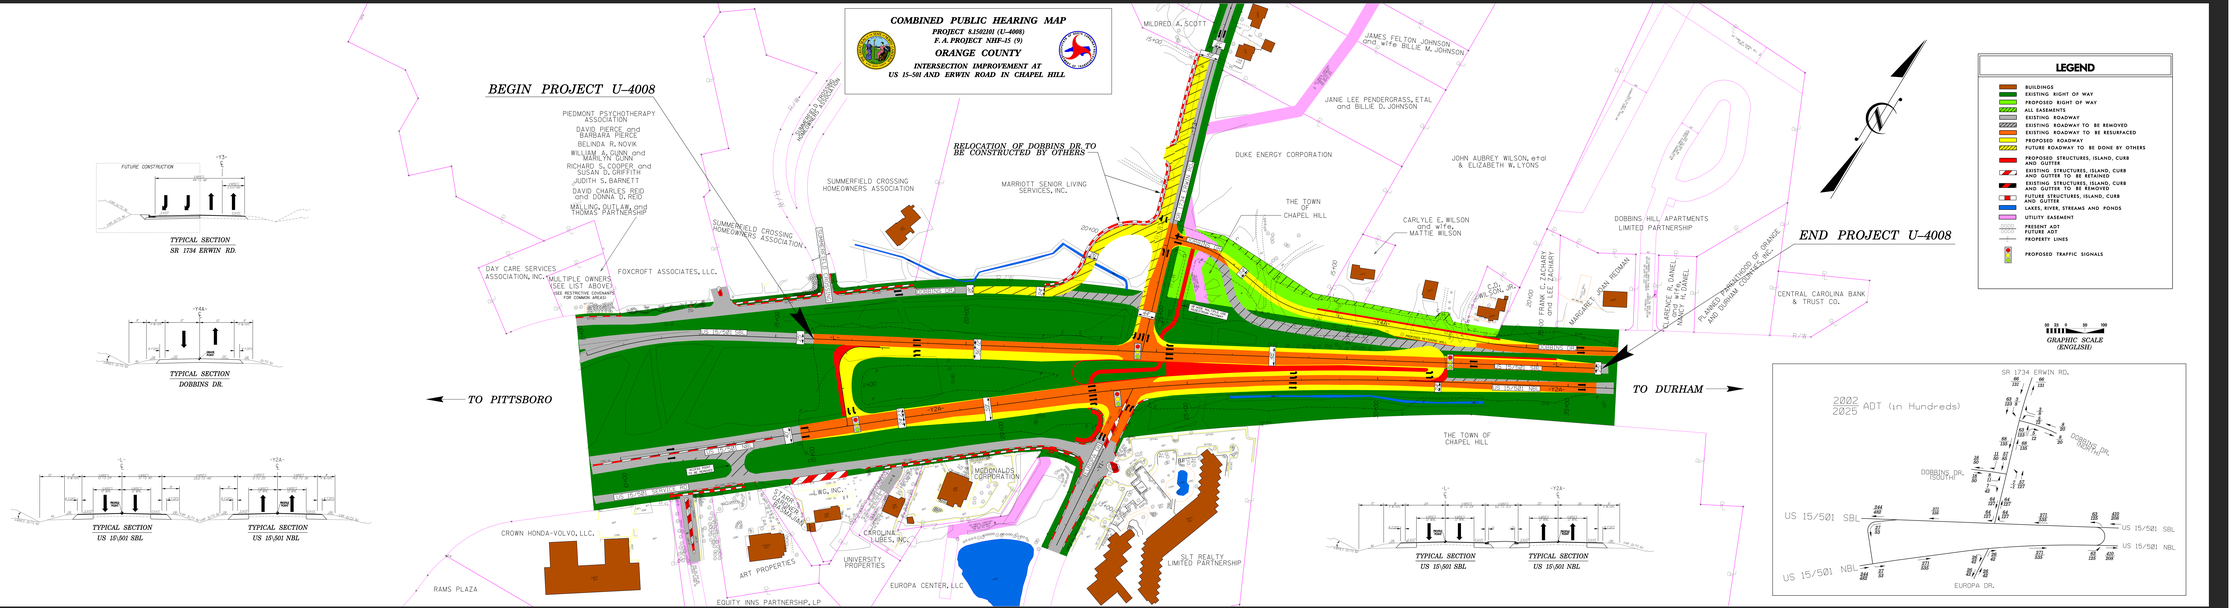

COMBINED PUBLIC HEARING MAP
PROJECT 8.1502101 (U-4008)
F.A. PROJECT NHF-15 (9)
ORANGE COUNTY
INTERSECTION IMPROVEMENT AT
US 15-501 AND ERWIN ROAD IN CHAPEL HILL
state seal | walker seal