COMBINED PUBLIC HEARING MAP

PROJECT U-4012(B) (U-4402)
F.A. PROJECT MA-NHF-15(9)

DURHAM COUNTY

state seal

WIDENING OF US 15-501 TO 100 LANES BETWEEN MT MORIAH ROAD AND GARRETT ROAD AND THE CONSTRUCTION OF A RIGHT TURN OF I-40 INTERCHANGE

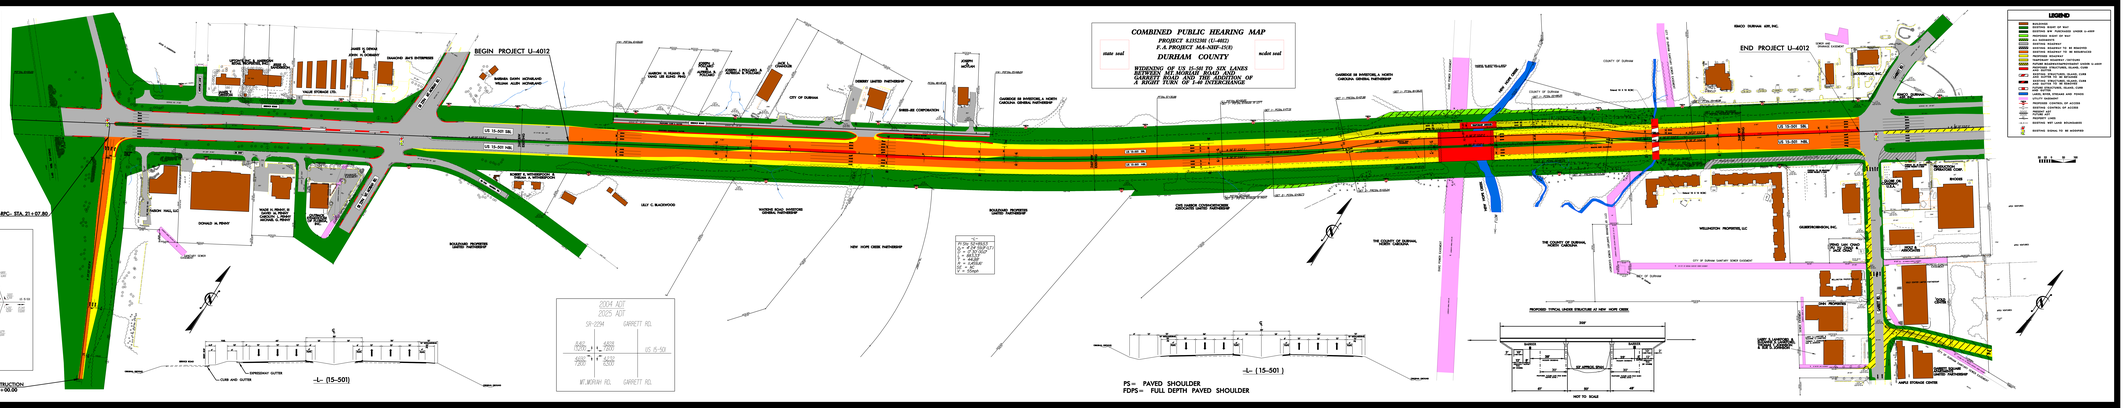

COMBINED PUBLIC HEARING MAP
PROJECT U-4012(B) (U-4402)
F.A. PROJECT MA-NHF-15(9)
DURHAM COUNTY
WIDENING OF US 15-501 TO 100 LANES BETWEEN MT MORIAH ROAD AND GARRETT ROAD AND THE CONSTRUCTION OF A RIGHT TURN OF I-40 INTERCHANGE
state seal
seal