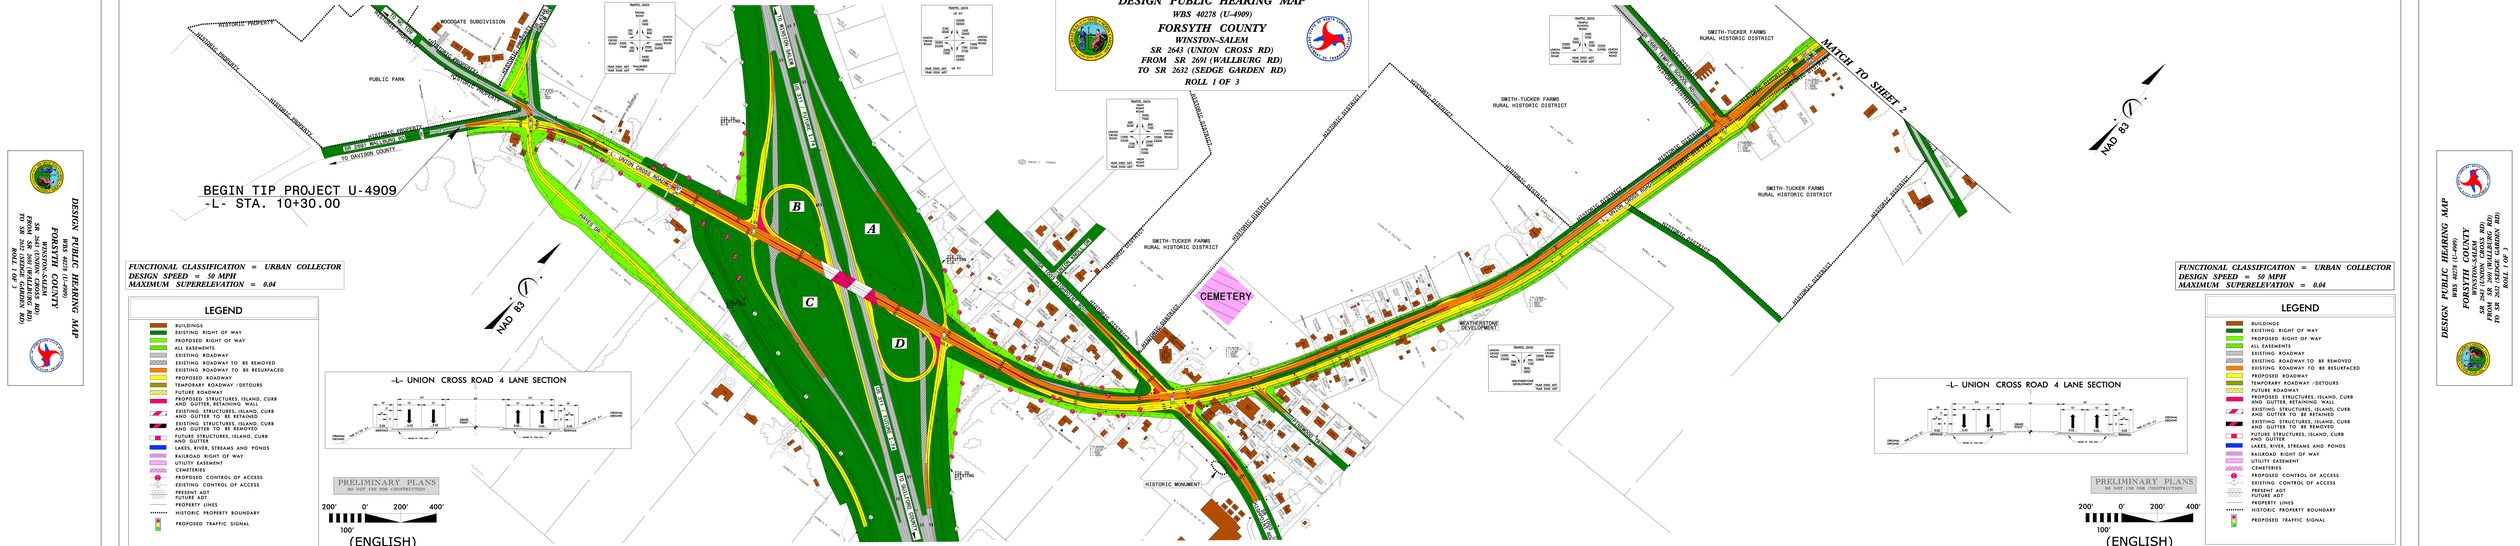
DESIGN PUBLIC HEARING MAP
WBS 40278 (U-4909)
FORSYTH COUNTY
WINSTON-SALEM
SR 2642 (UNION CROSS RD)
FROM SR 2691 (WALLBURG RD)
TO SR 2632 (SEDGE GARDEN RD)
ROLL 1 OF 3
BEGIN TIP PROJECT U-4909
-L- STA. 10+30.00
MATCH TO SHEET 2
FUNCTIONAL CLASSIFICATION = URBAN COLLECTOR
DESIGN SPEED = 50 MPH
MAXIMUM SUPERELEVATION = 0.04
NAD 83
LEGEND
BUILDINGS
EXISTING RIGHT OF WAY
PROPOSED RIGHT OF WAY
ALL EASEMENTS
EXISTING ROADWAY
EXISTING ROADWAY TO BE REMOVED
EXISTING ROADWAY TO BE RESURFACED
PROPOSED ROADWAY
TEMPORARY ROADWAY / DETOURS
FUTURE ROADWAY
PROPOSED STRUCTURES, ISLAND, CURB AND GUTTER, RETAINING WALL
EXISTING STRUCTURES, ISLAND, CURB AND GUTTER TO BE RETAINED
EXISTING STRUCTURES, ISLAND, CURB AND GUTTER TO BE REMOVED
FUTURE STRUCTURES, ISLAND, CURB AND GUTTER
LAKES, RIVER, STREAMS AND PONDS
RAILROAD RIGHT OF WAY
UTILITY EASEMENT
CEMETERIES
PROPOSED CONTROL OF ACCESS
EXISTING CONTROL OF ACCESS
PRESENT ADT
FUTURE ADT
PROPERTY LINES
HISTORIC PROPERTY BOUNDARY
PROPOSED TRAFFIC SIGNAL
-L- UNION CROSS ROAD 4 LANE SECTION
PRELIMINARY PLANS
DO NOT USE FOR CONSTRUCTION
200' 0' 200' 400'
100'
(ENGLISH)
HISTORIC PROPERTY
WOODGATE SUBDIVISION
PUBLIC PARK
TO DAVIDSON COUNTY
TO SR 2691 (WALLBURG RD)
TO UNION CROSS ROAD -L-
MILL RUN
SMITH-TUCKER FARMS
RURAL HISTORIC DISTRICT
CEMETERY
MEETHESTOKE DEVELOPMENT
HISTORIC MONUMENT
SILVER CREEK DRIVE
SILVER CREEK CIRCLE
SILVER CREEK PLACE
SILVER CREEK COURT
SILVER CREEK RIDGE
SILVER CREEK RUN
SILVER CREEK TRAIL
SILVER CREEK LANE
SILVER CREEK DR
SILVER CREEK RD
TO SR 2632 (SEDGE GARDEN RD)
A
B
C
D